

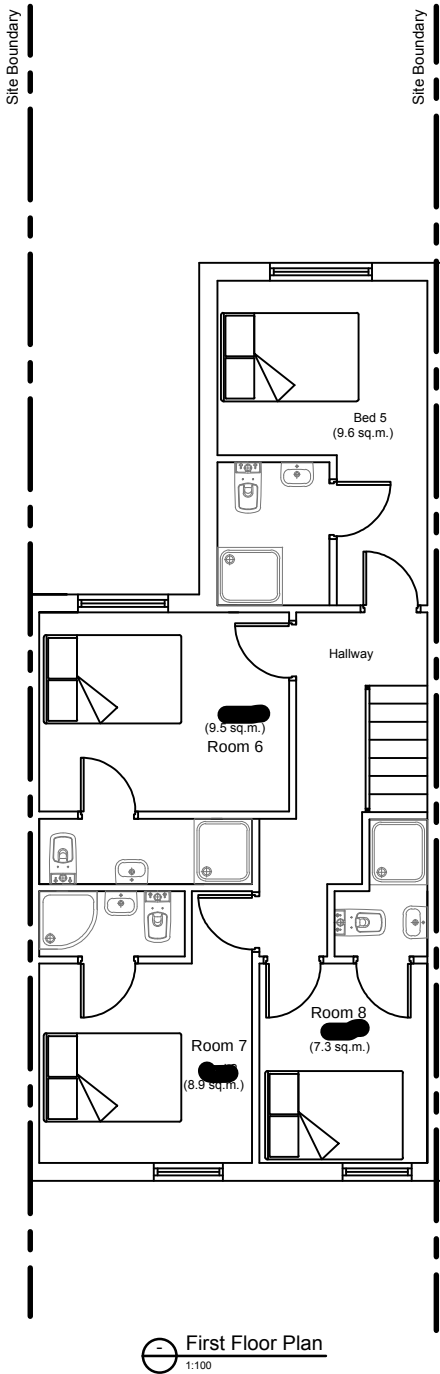
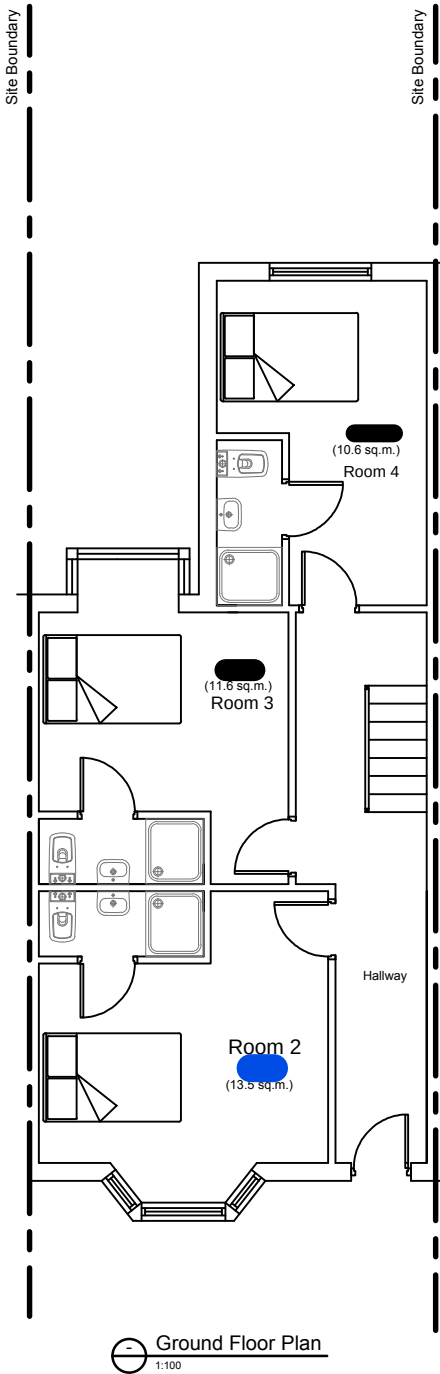


DO NOT SCALE FROM DRAWING

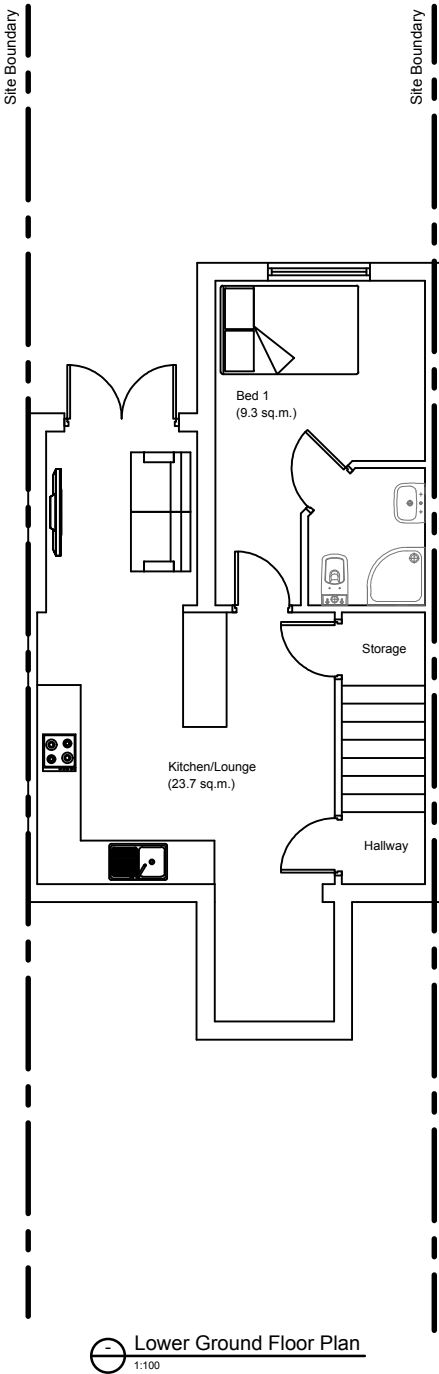

Planning

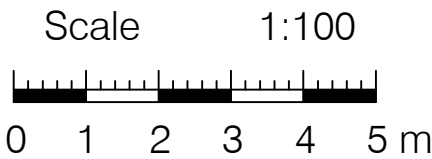

Job Title	Drawing Title	Job/Drawing No.
28 Yarborough Road, Lincoln, LN1 1HS	Existing Floor Plans	760 - 01
Scale 1:100 @ A3		Date 05.10.22