



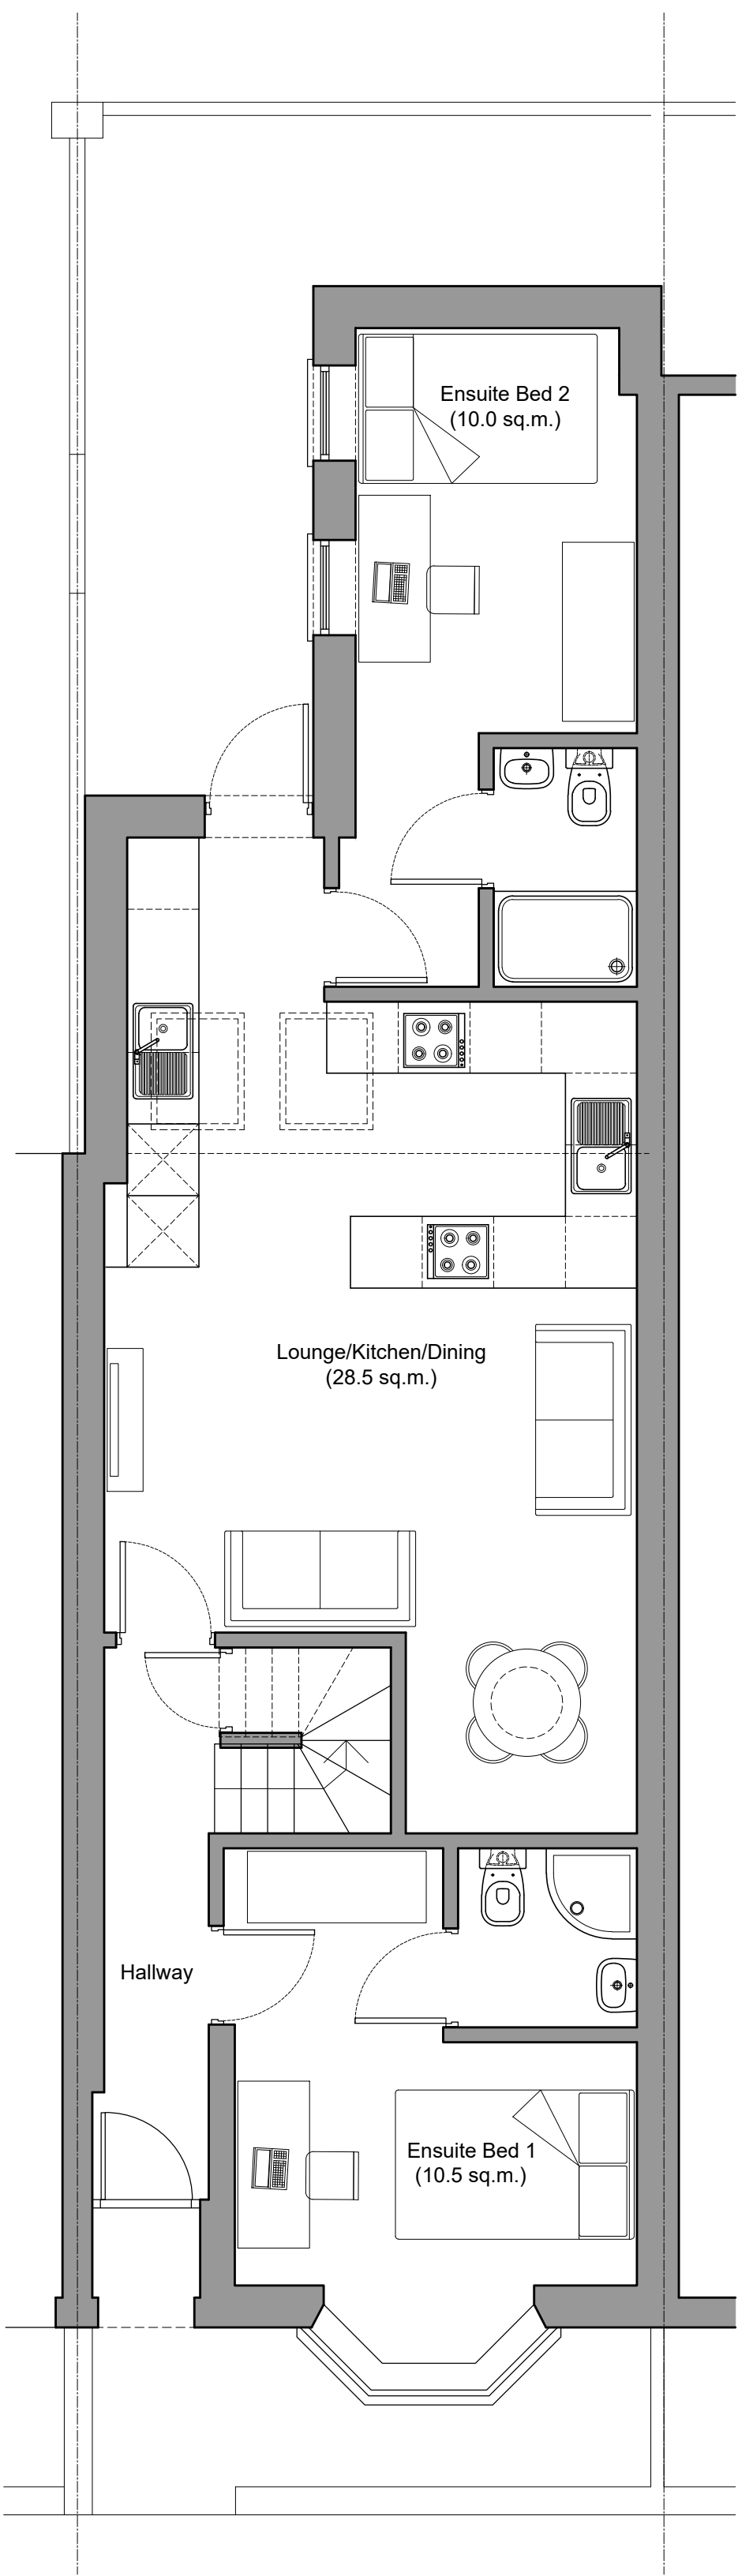


1

PLAN - GROUND FLOOR  
SCALE 1:50 @ A1

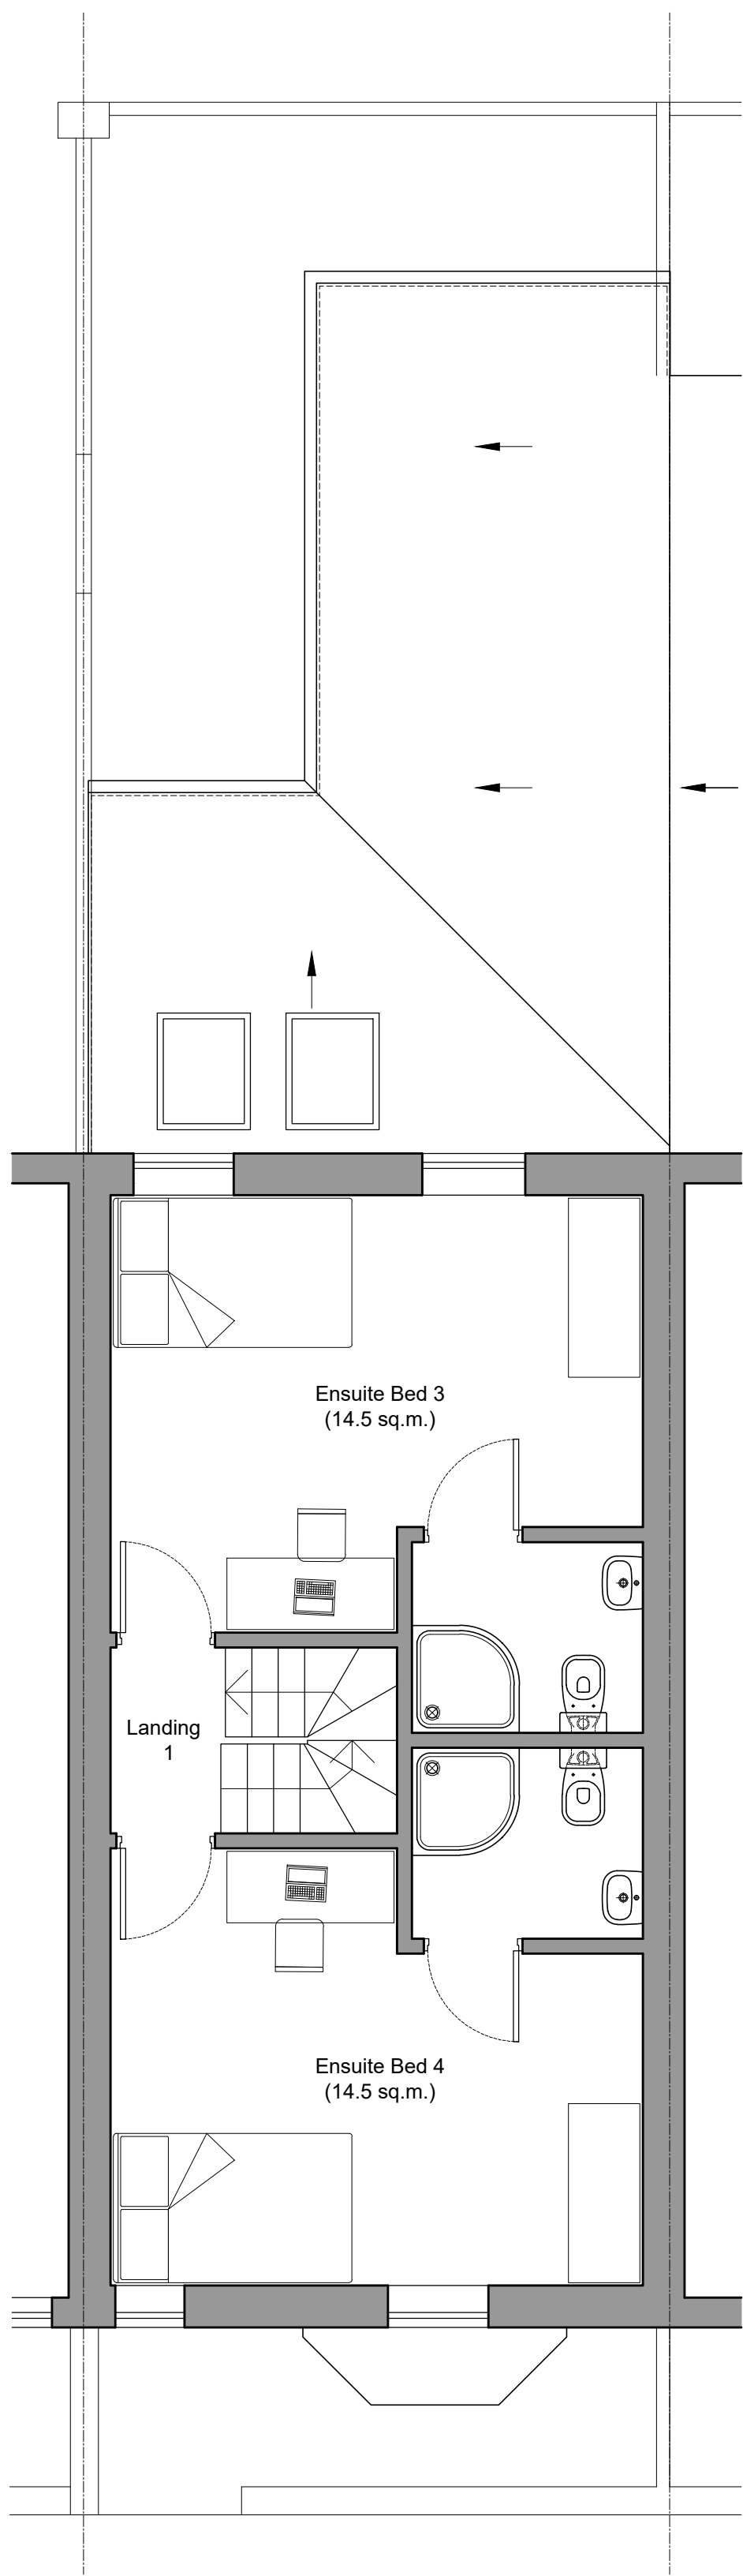

2

PLAN - FIRST FLOOR  
SCALE 1:50 @ A1

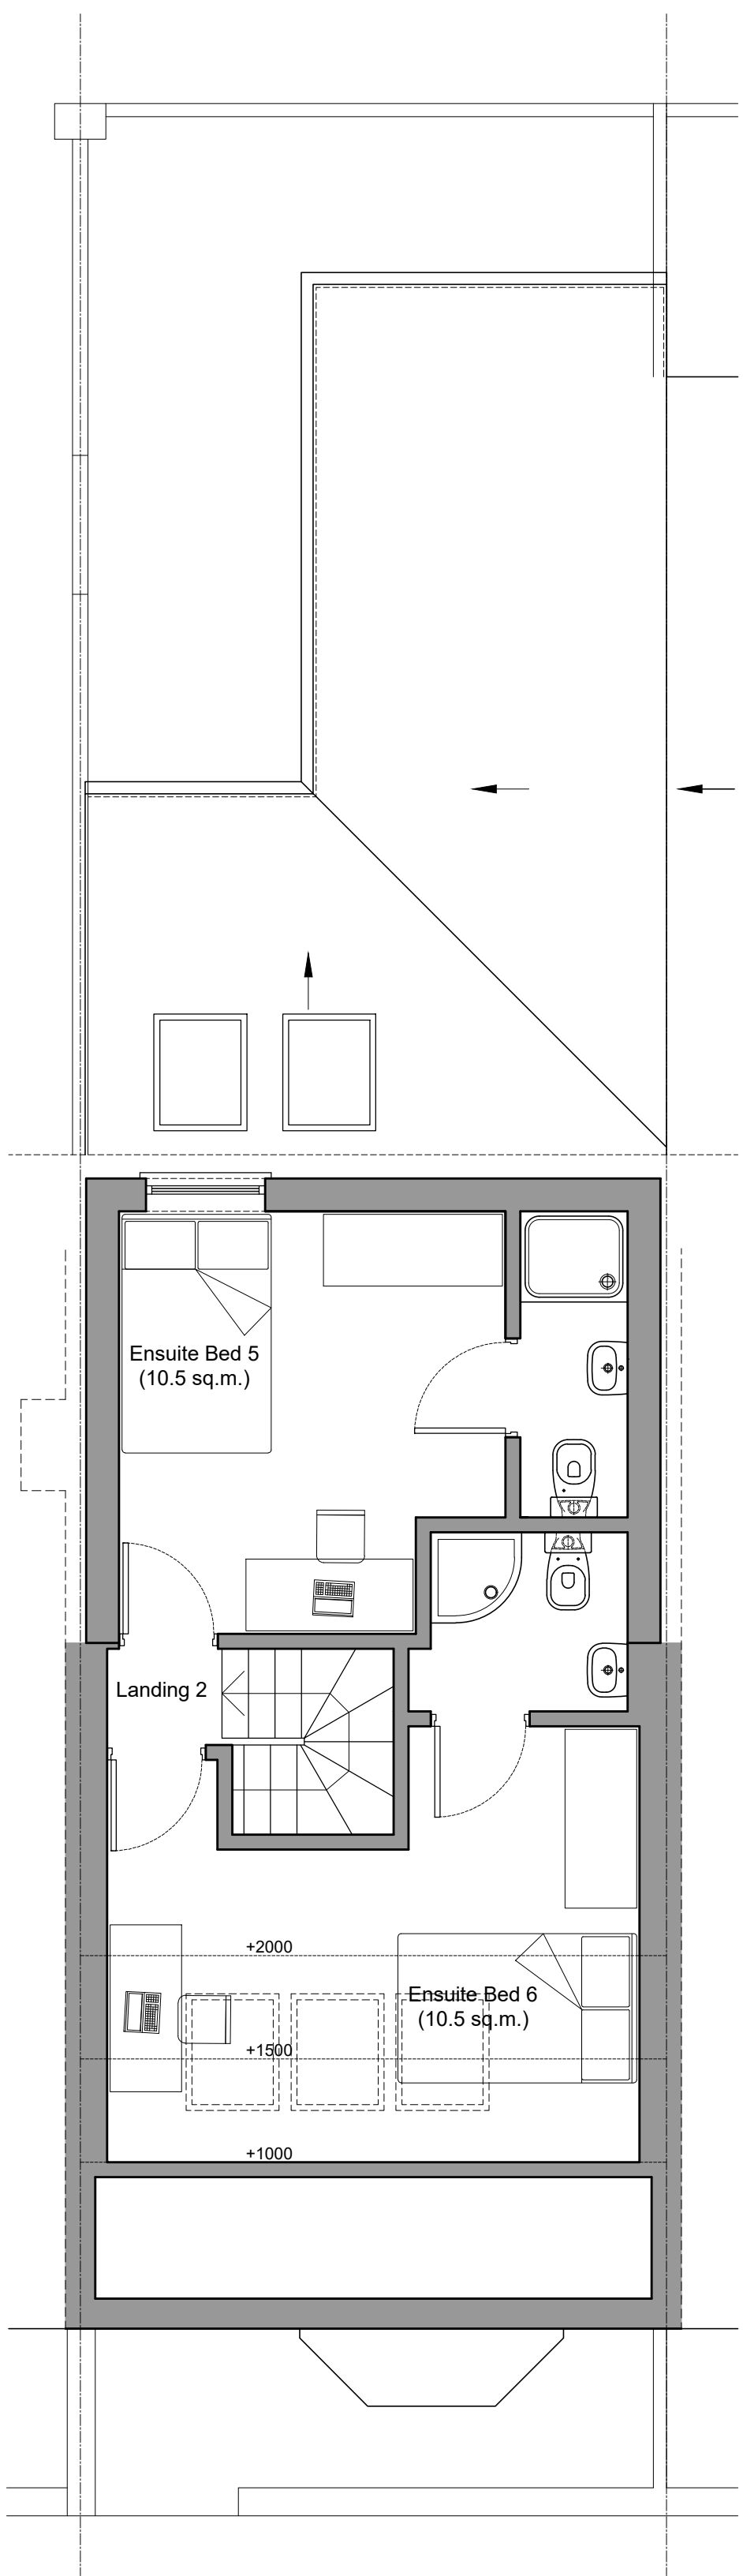

3

PLAN - SECOND FLOOR  
SCALE 1:50 @ A1

