



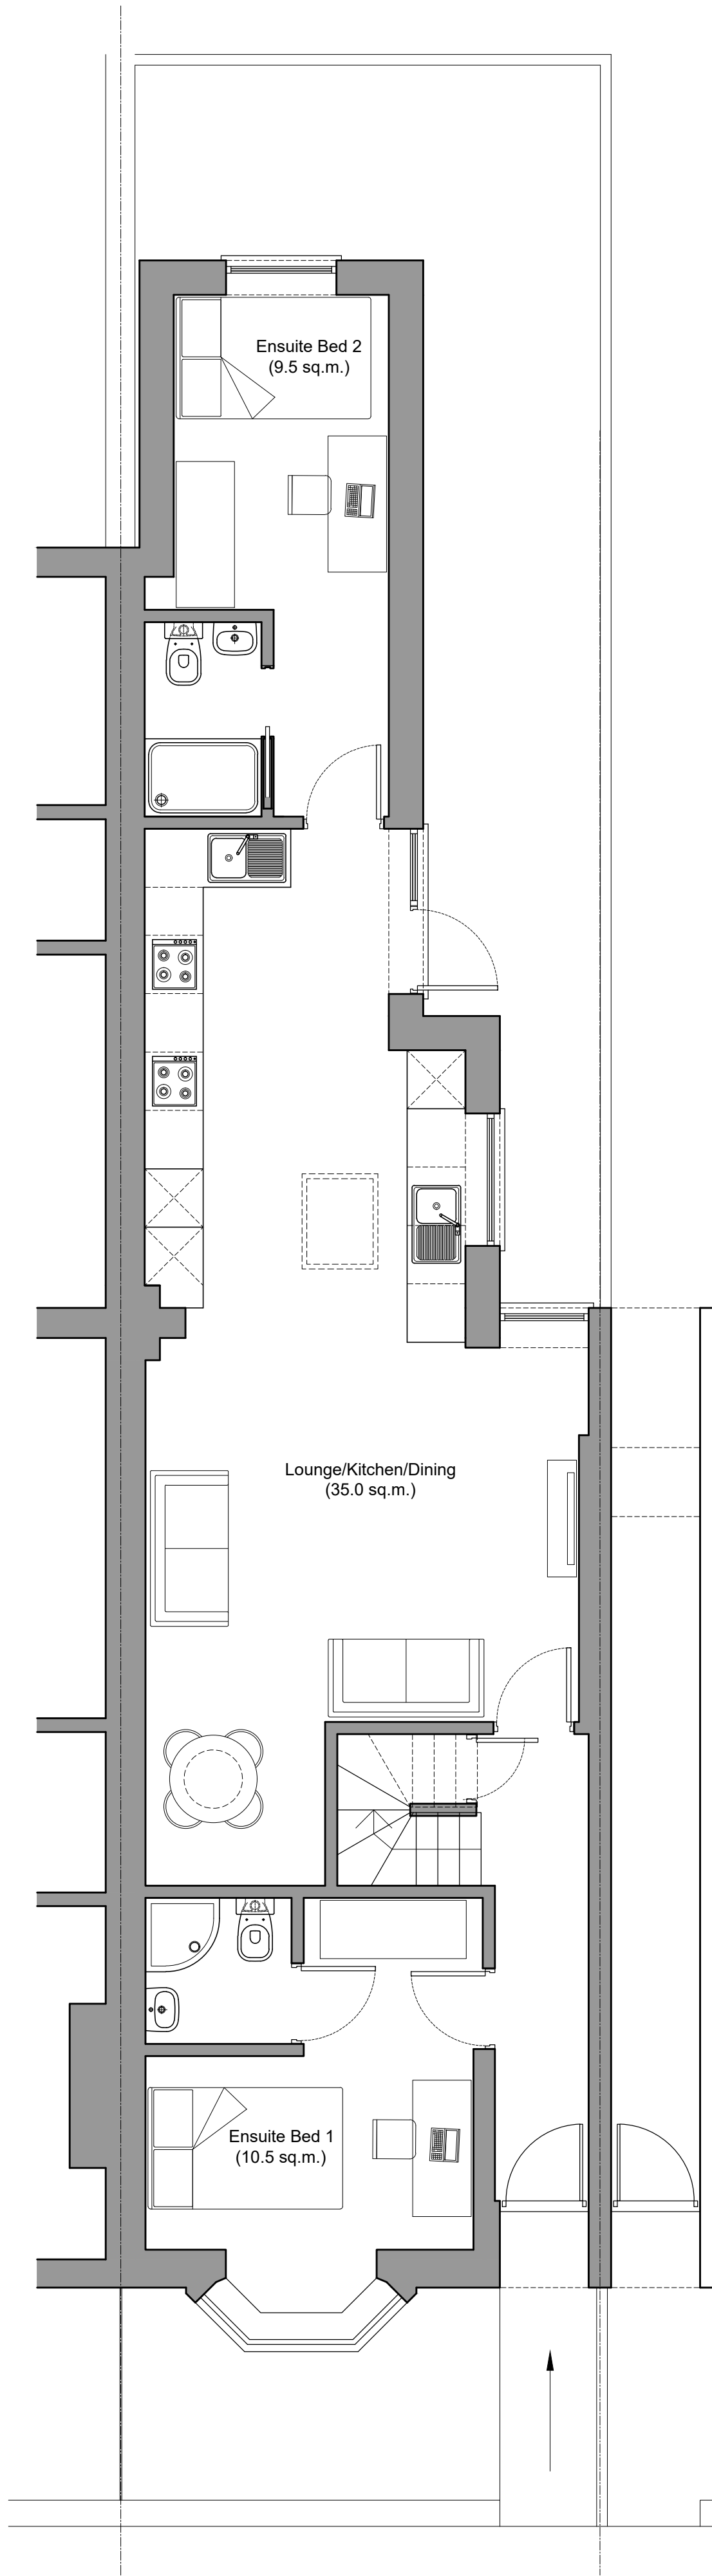


1

PLAN - GROUND FLOOR
SCALE 1:50 @ A1

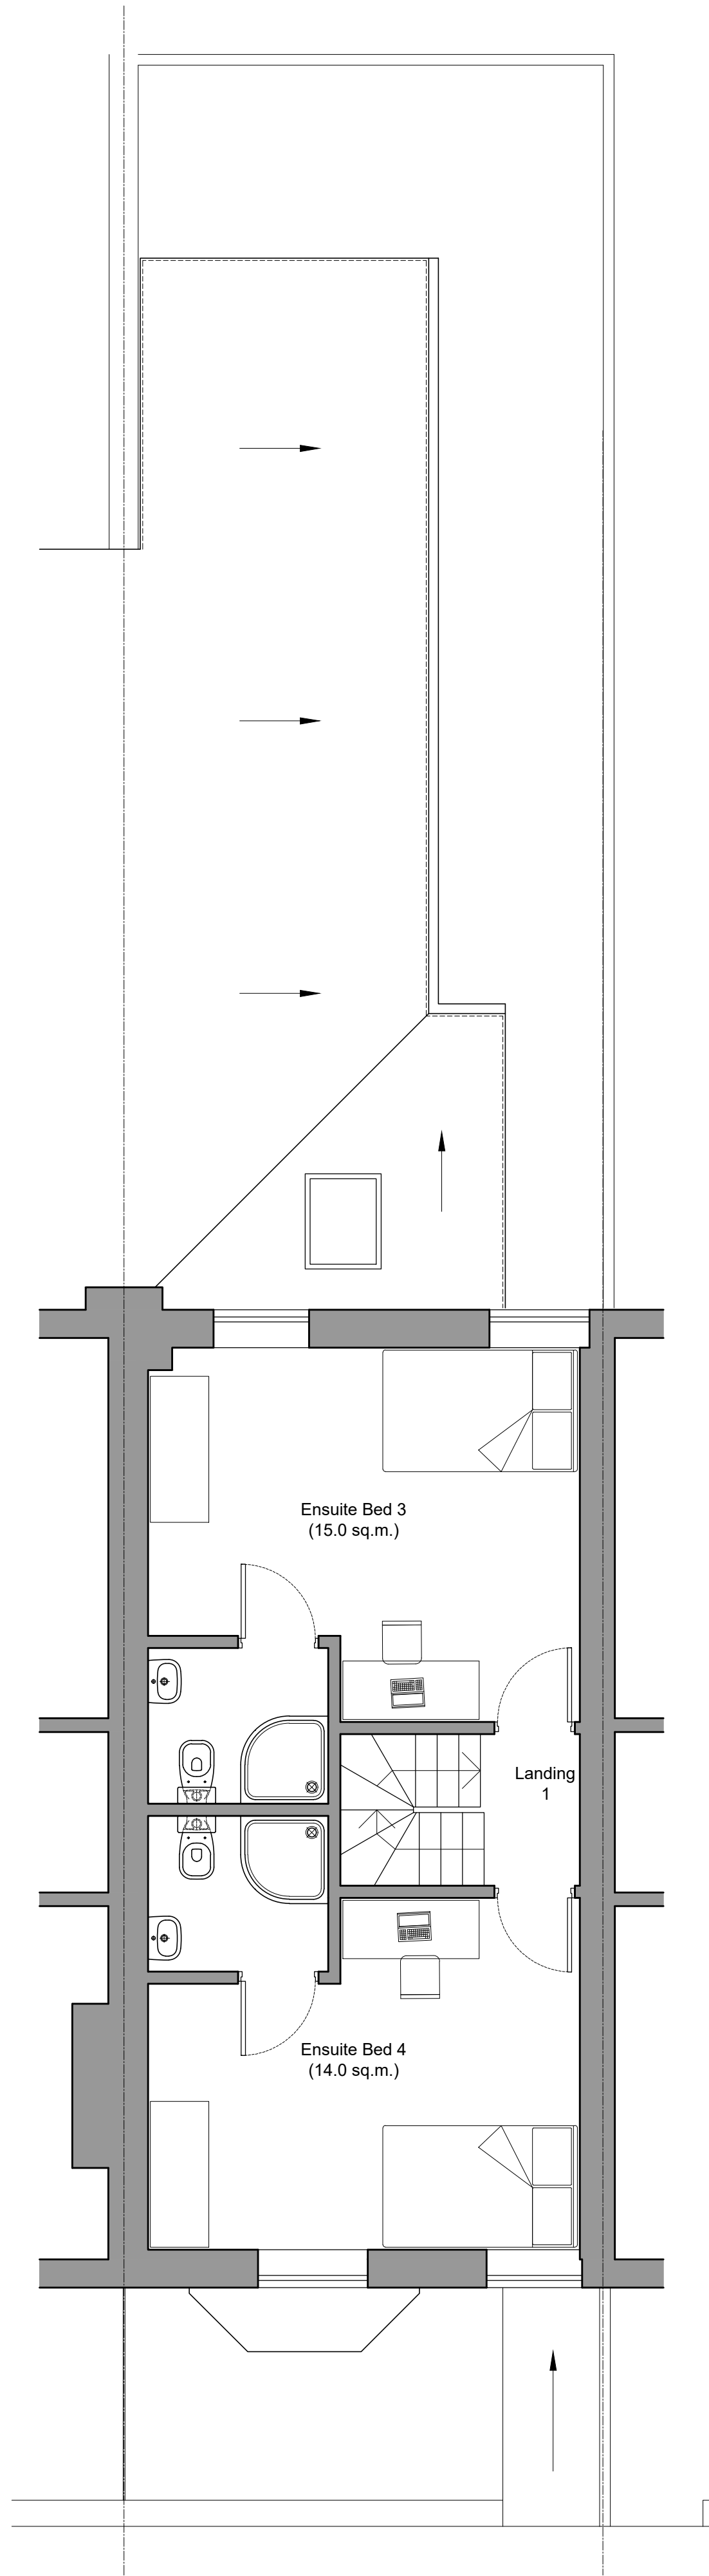


2

PLAN - FIRST FLOOR
SCALE 1:50 @ A1

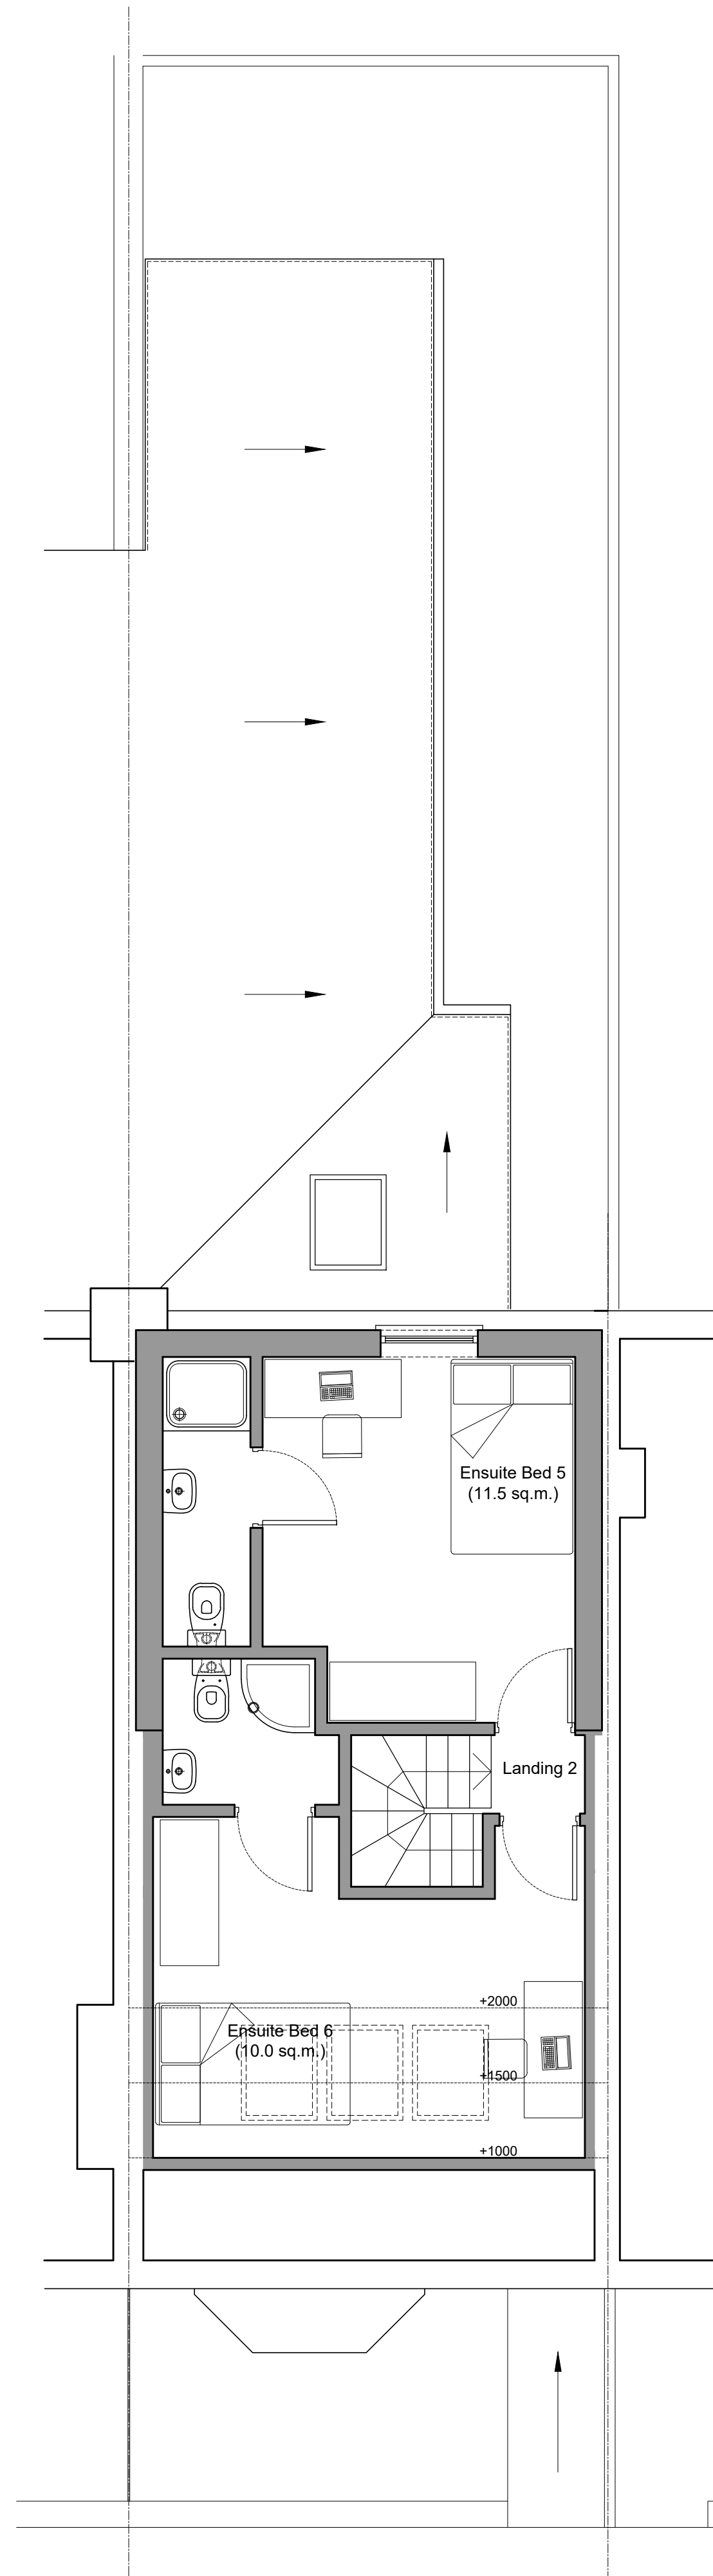

3

PLAN - SECOND FLOOR
SCALE 1:50 @ A1

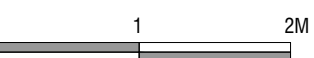

24 Avondale St, Lincoln, LN2 5BL