




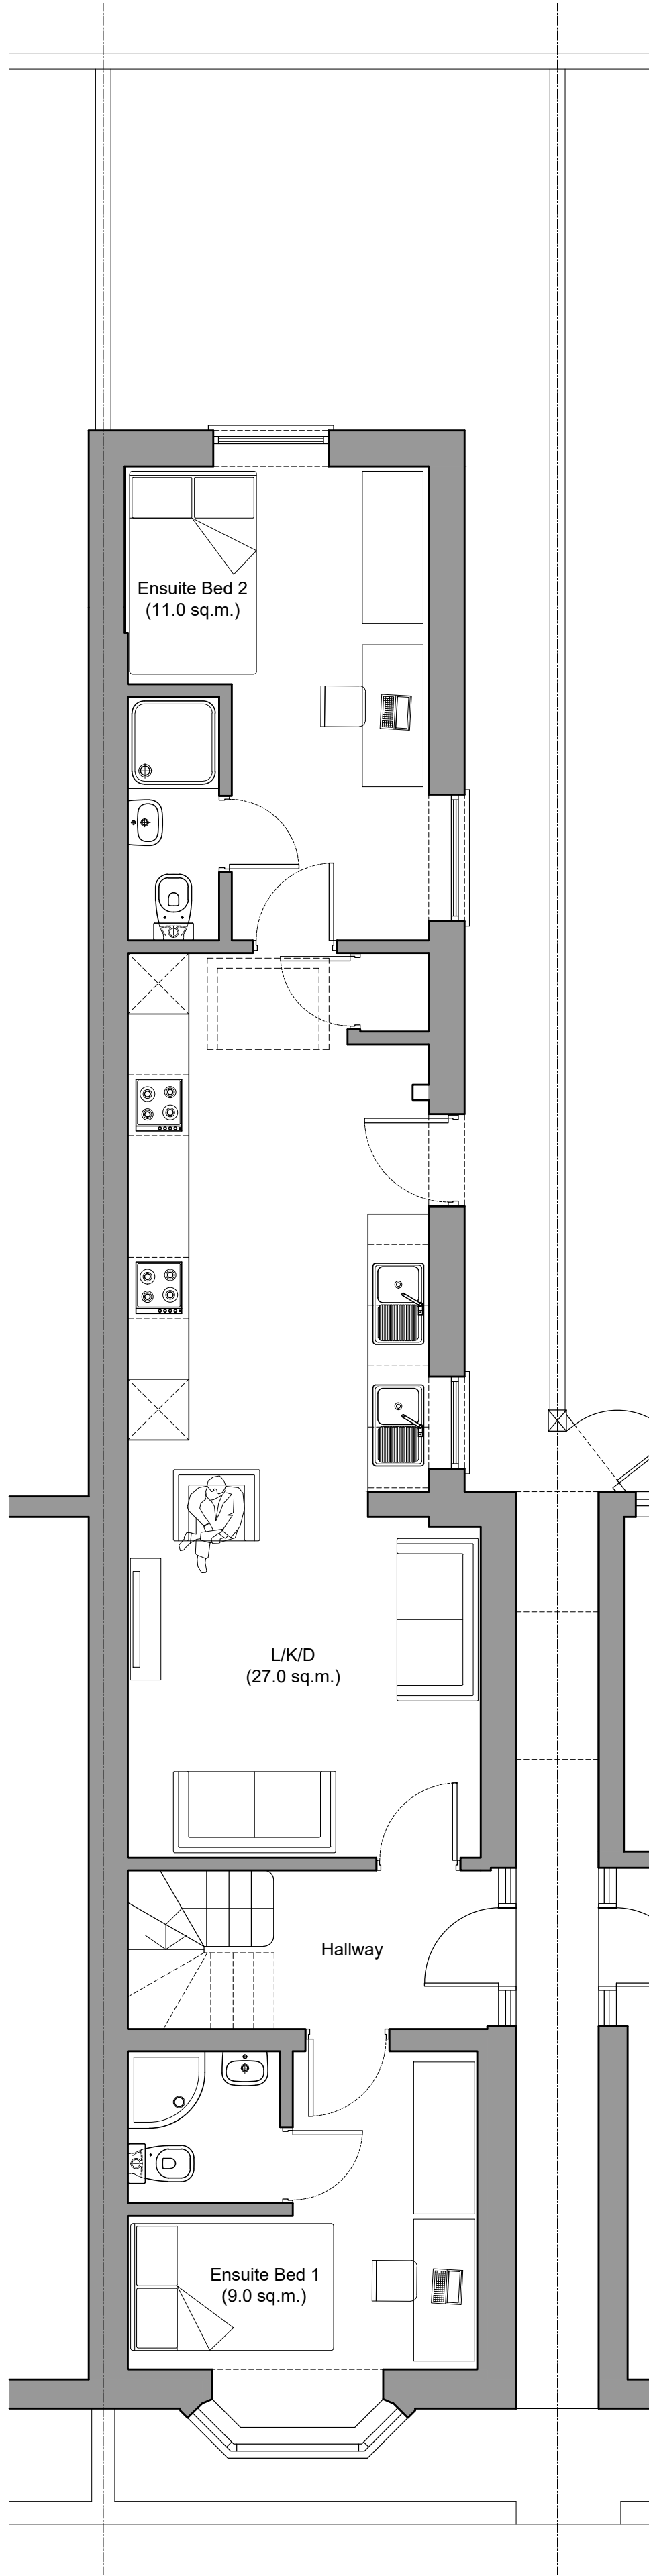

1 PLAN - GROUND FLOOR
SCALE 1:50 @ A1

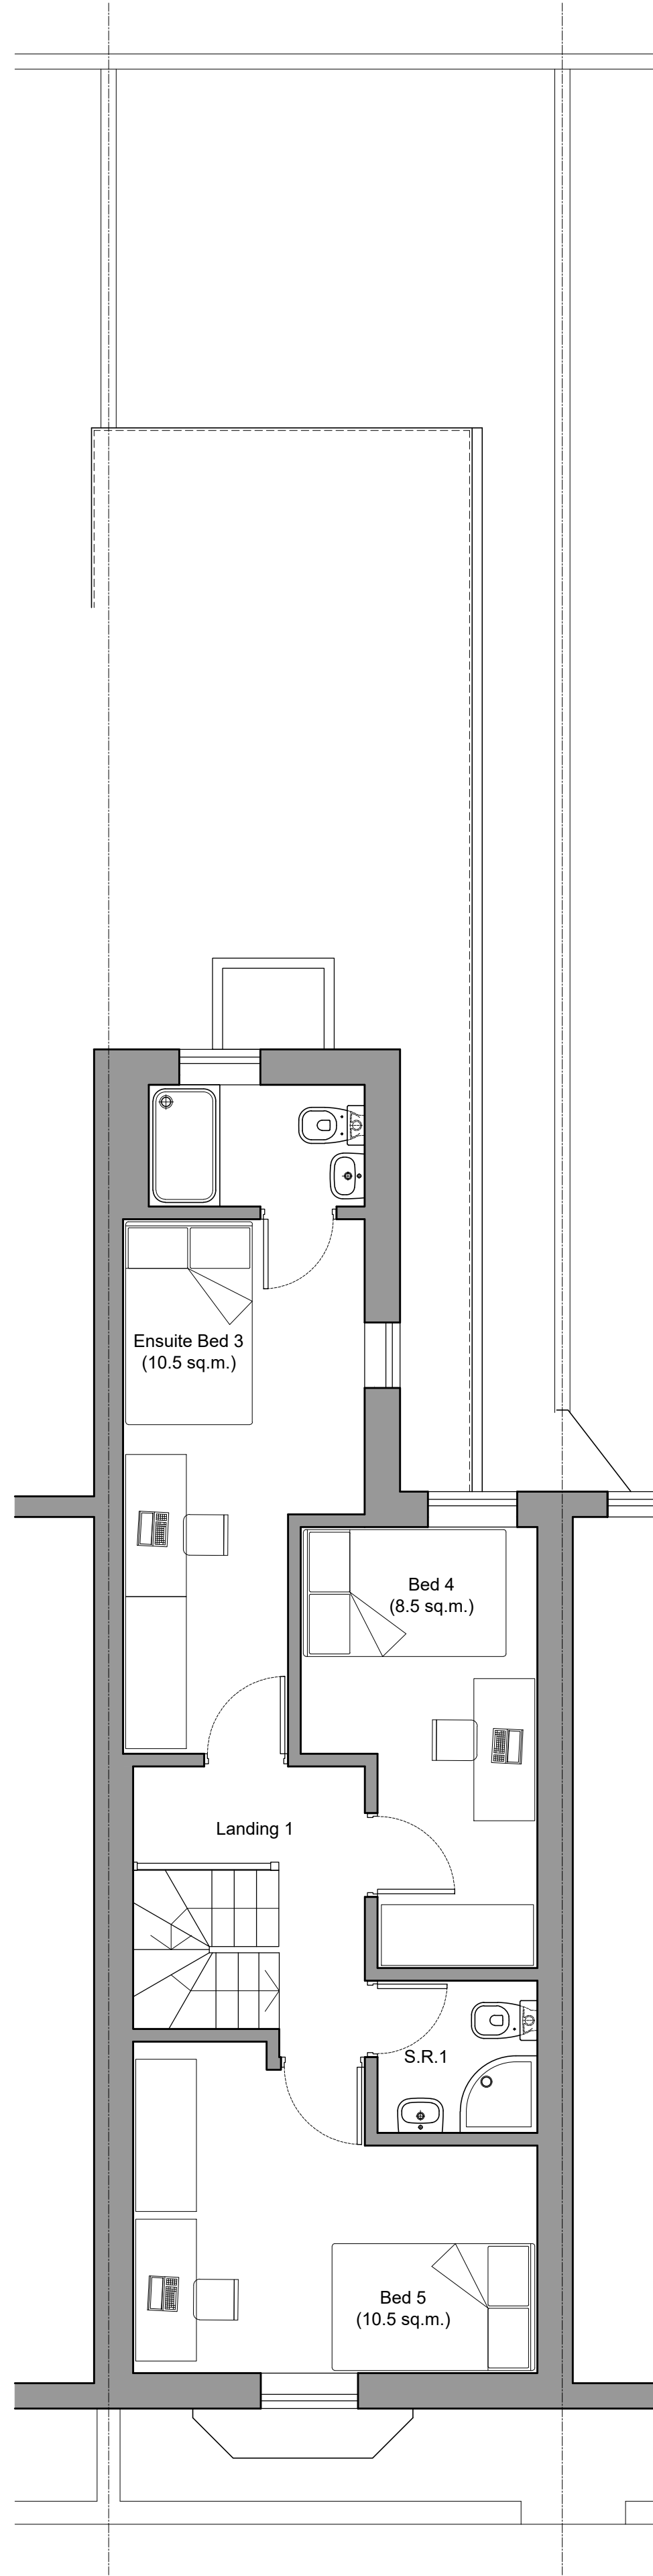

2 PLAN - FIRST FLOOR
SCALE 1:50 @ A1

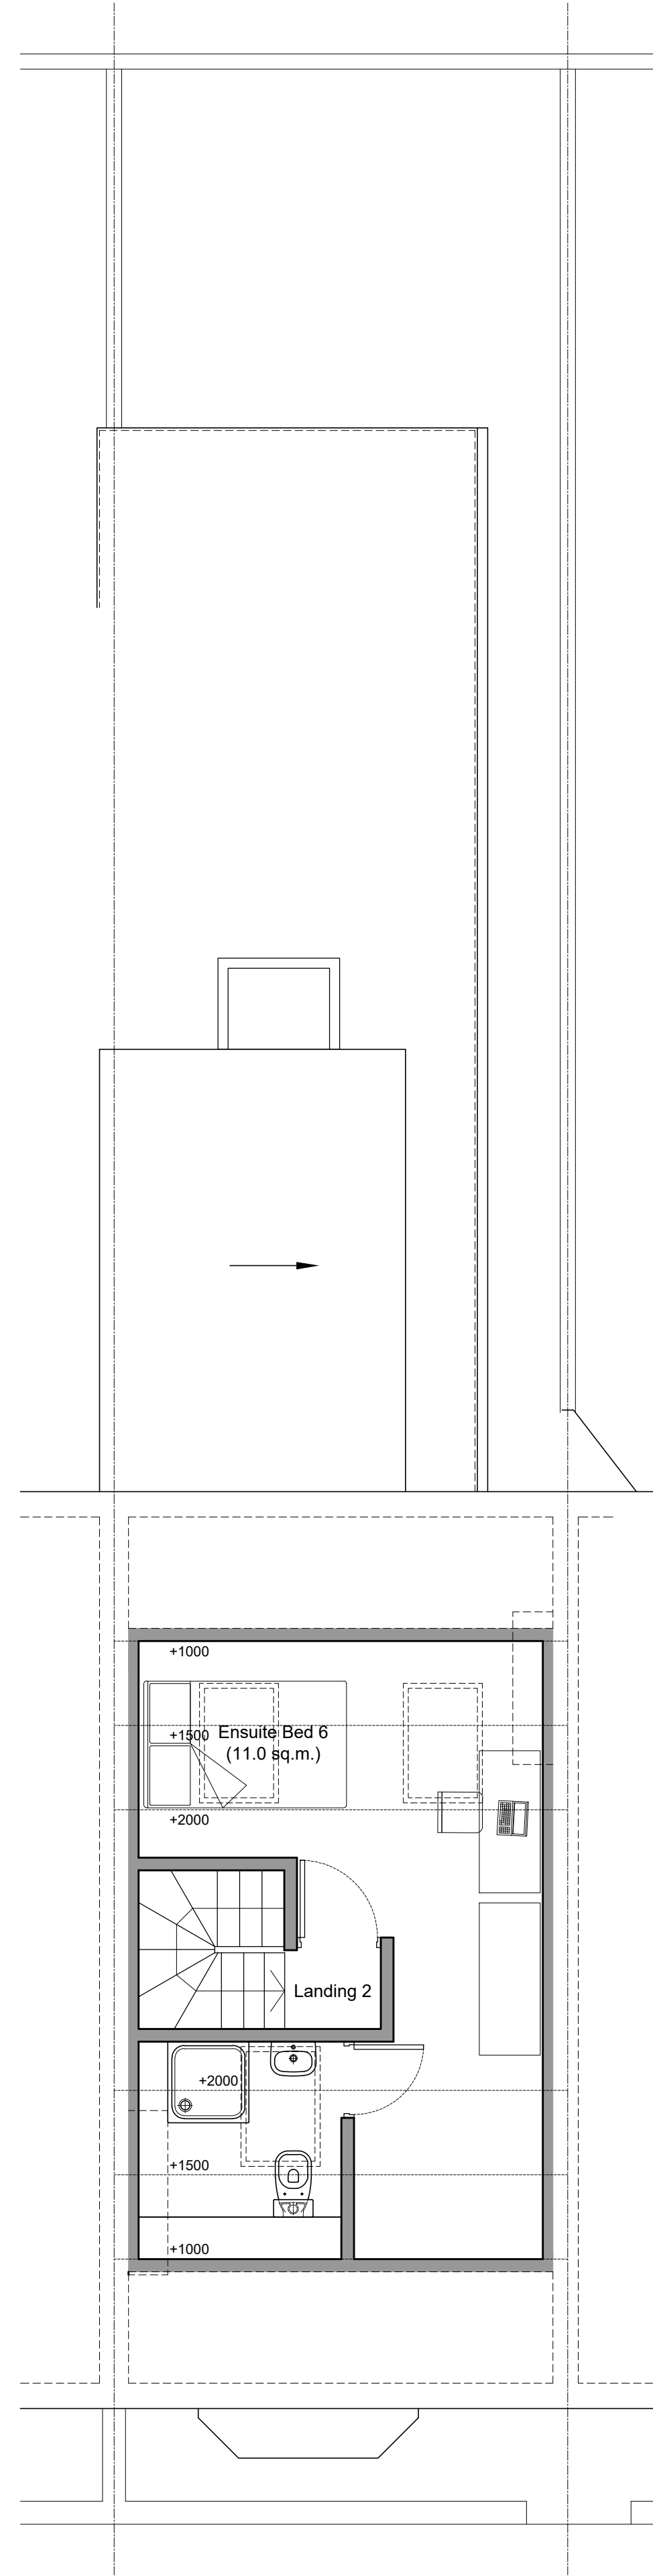

3 PLAN - SECOND FLOOR
SCALE 1:50 @ A1

