


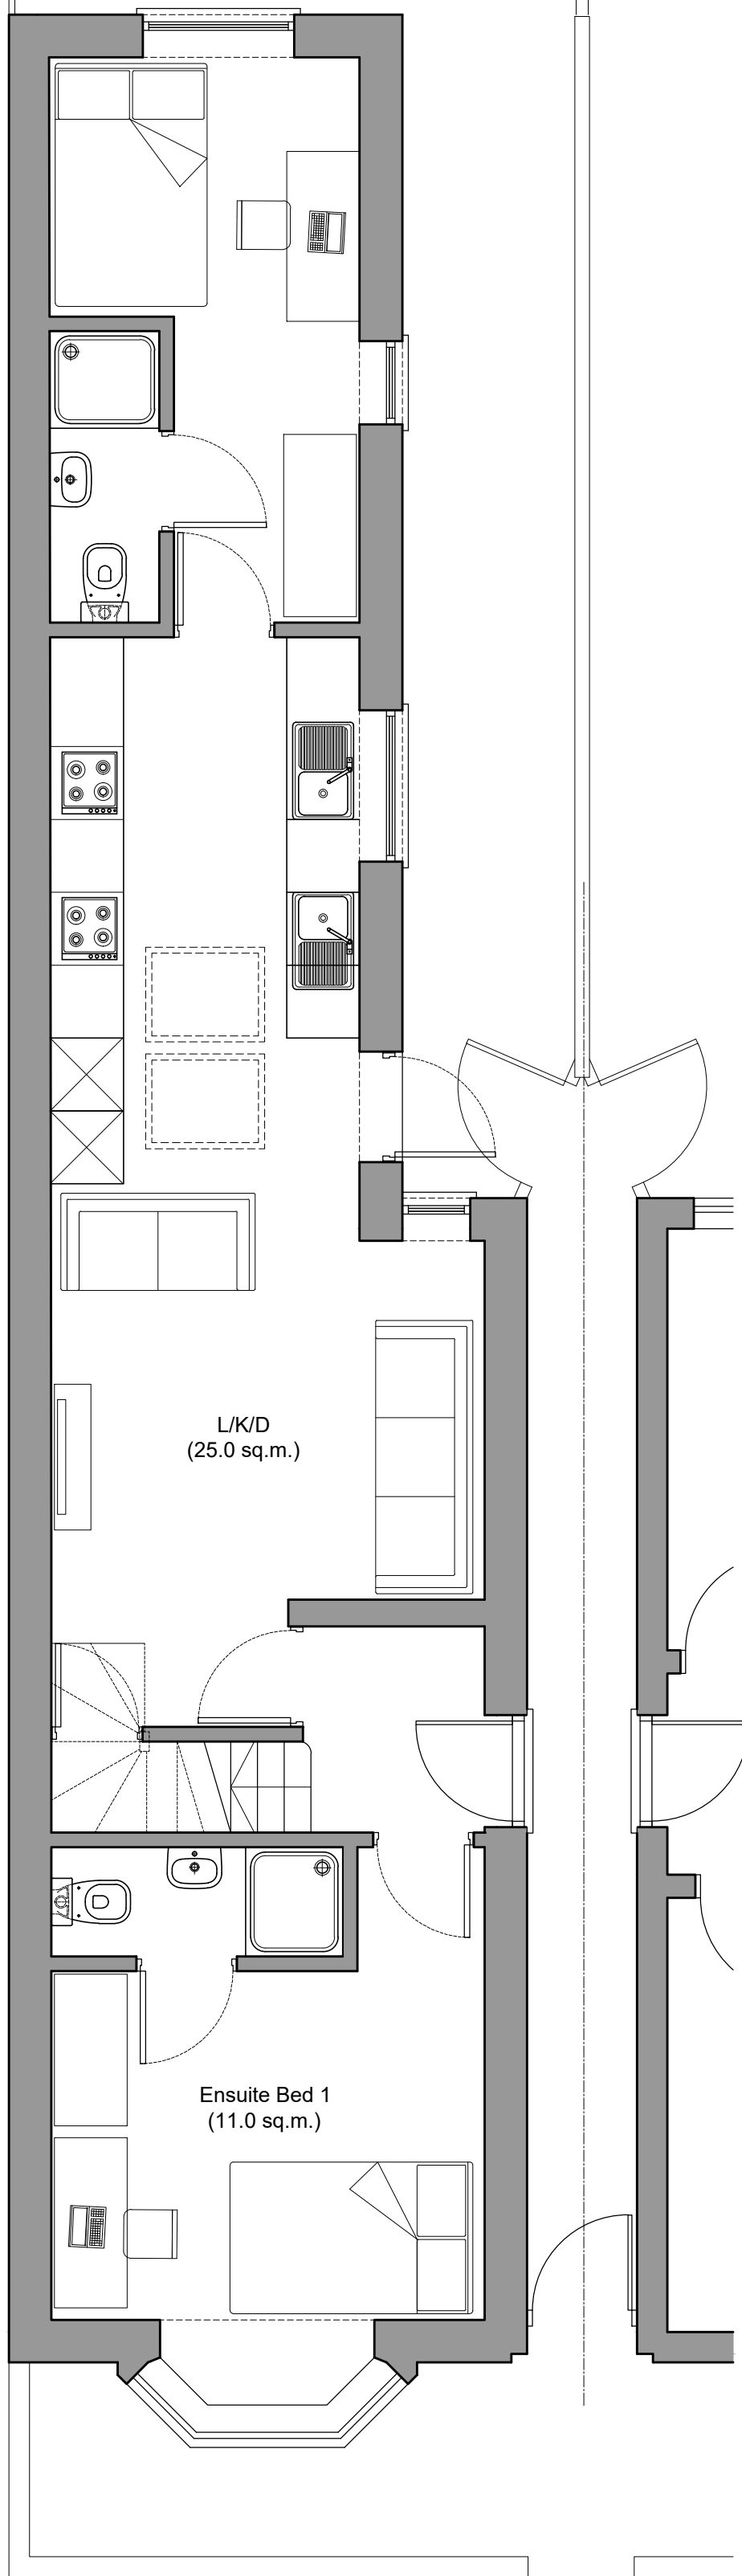


L/K/D
(25.0 sq.m.)

Ensuite Bed 1
(11.0 sq.m.)

1

PLAN - GROUND FLOOR
SCALE 1:50 @ A1

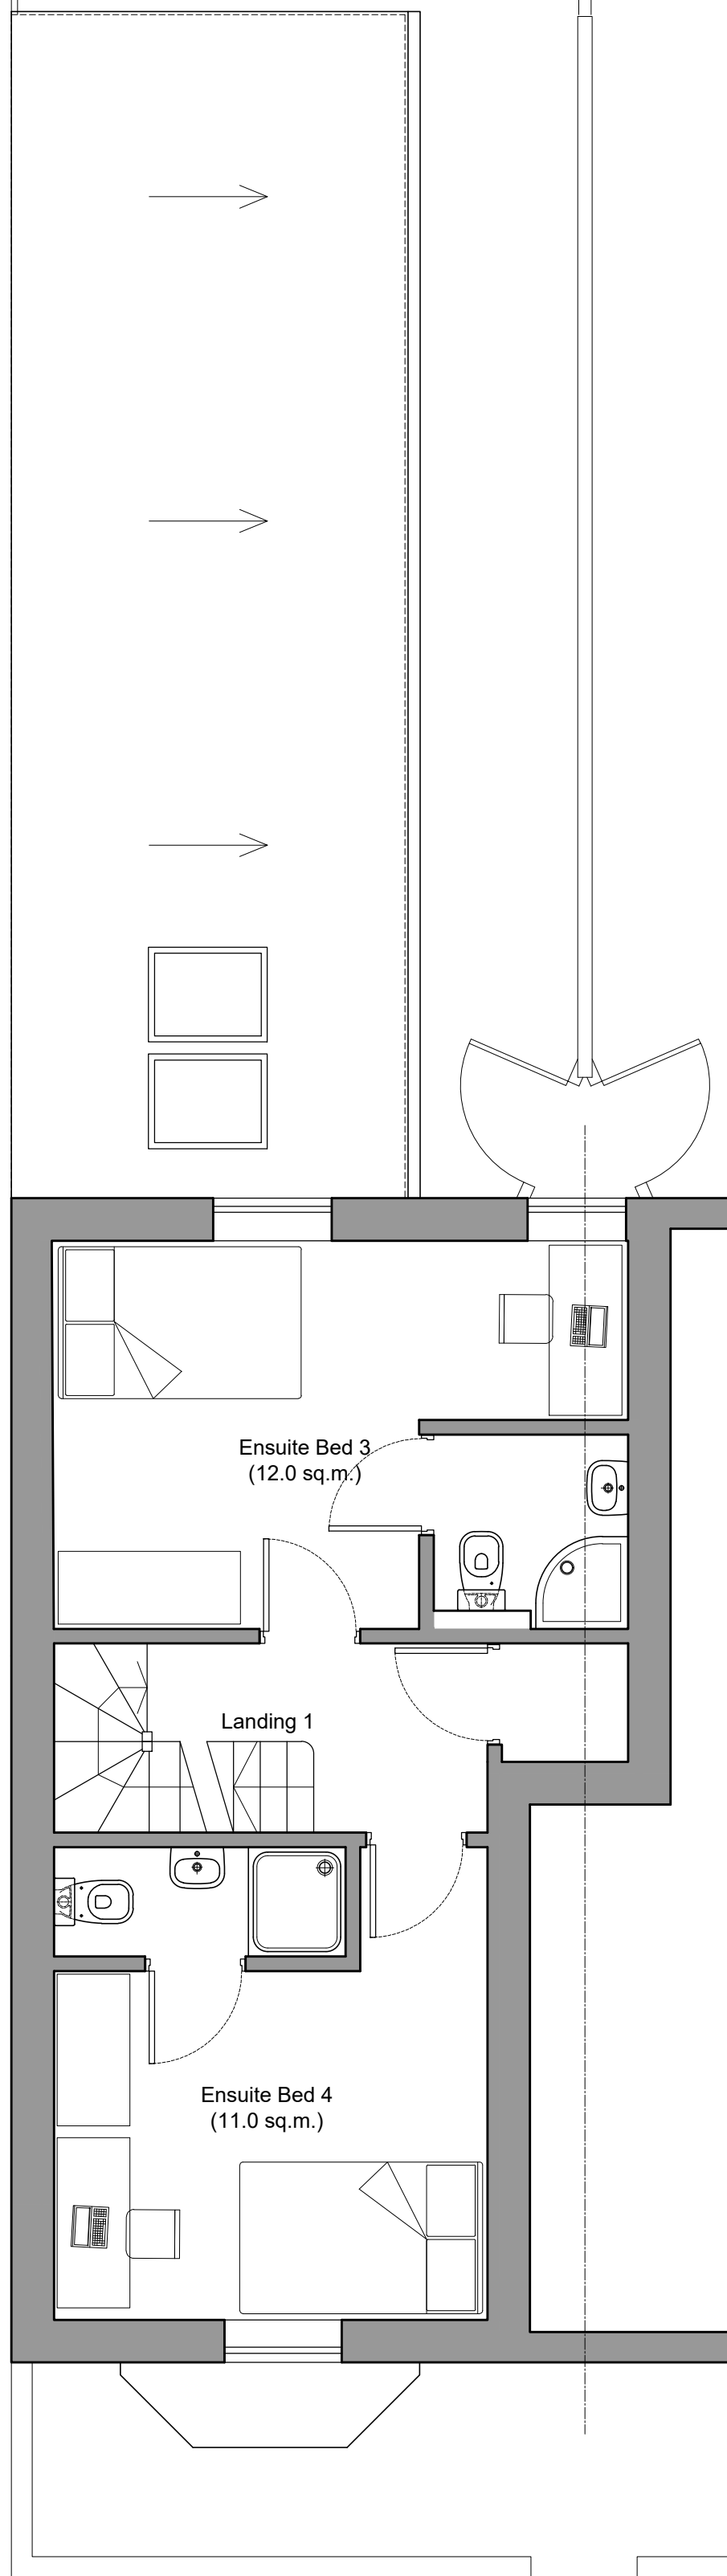


Ensuite Bed 3
(12.0 sq.m.)

Landing 1

Ensuite Bed 4
(11.0 sq.m.)

2

PLAN - FIRST FLOOR
SCALE 1:50 @ A1

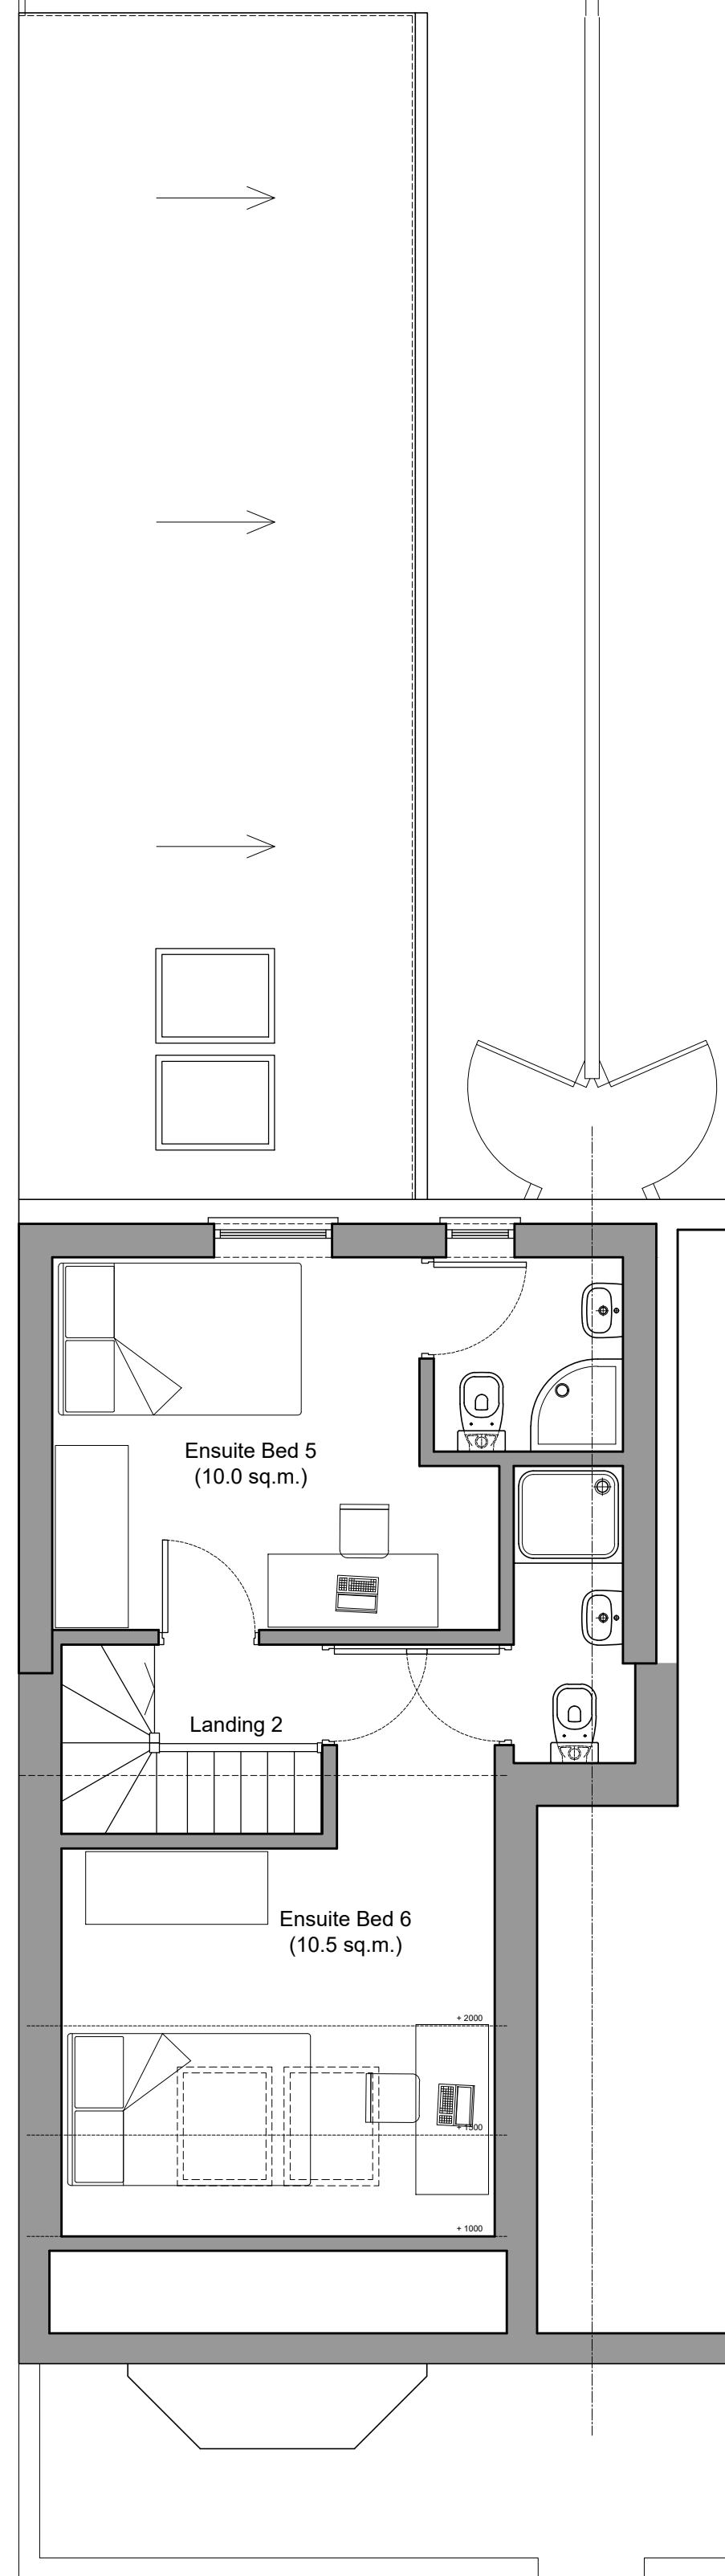

Ensuite Bed 5
(10.0 sq.m.)

Landing 2

Ensuite Bed 6
(10.5 sq.m.)

3

PLAN - SECOND FLOOR
SCALE 1:50 @ A1



13 Sewells Walk, Lincoln, LN5 7TF