



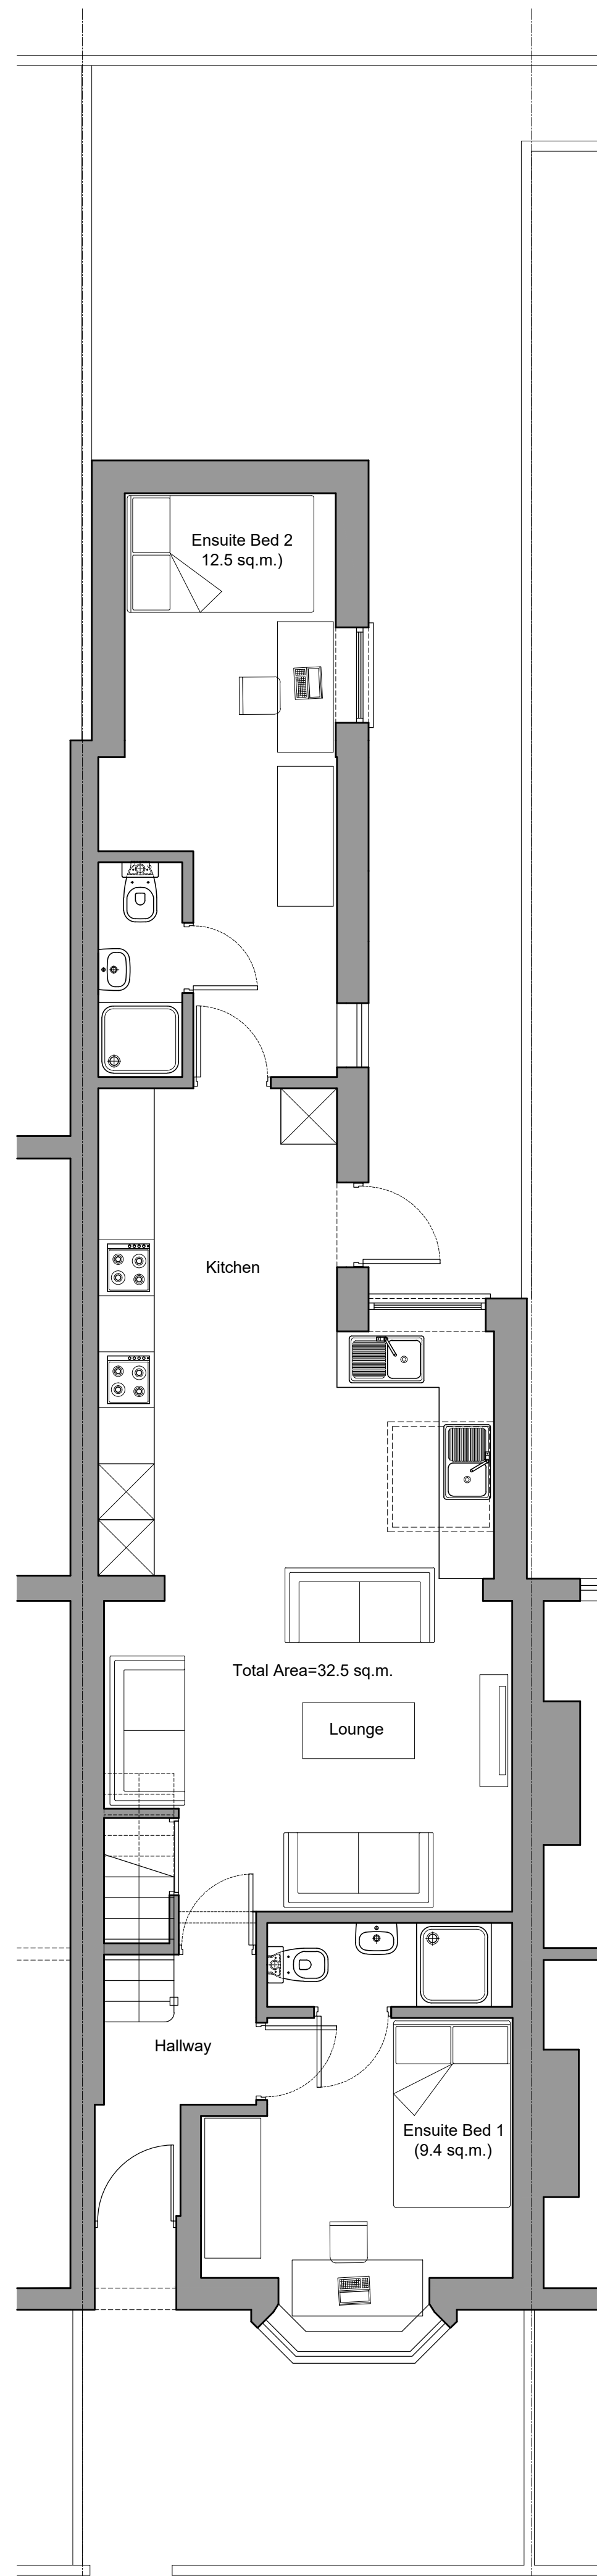


1

PLAN - GROUND FLOOR
SCALE 1:50 @ A1

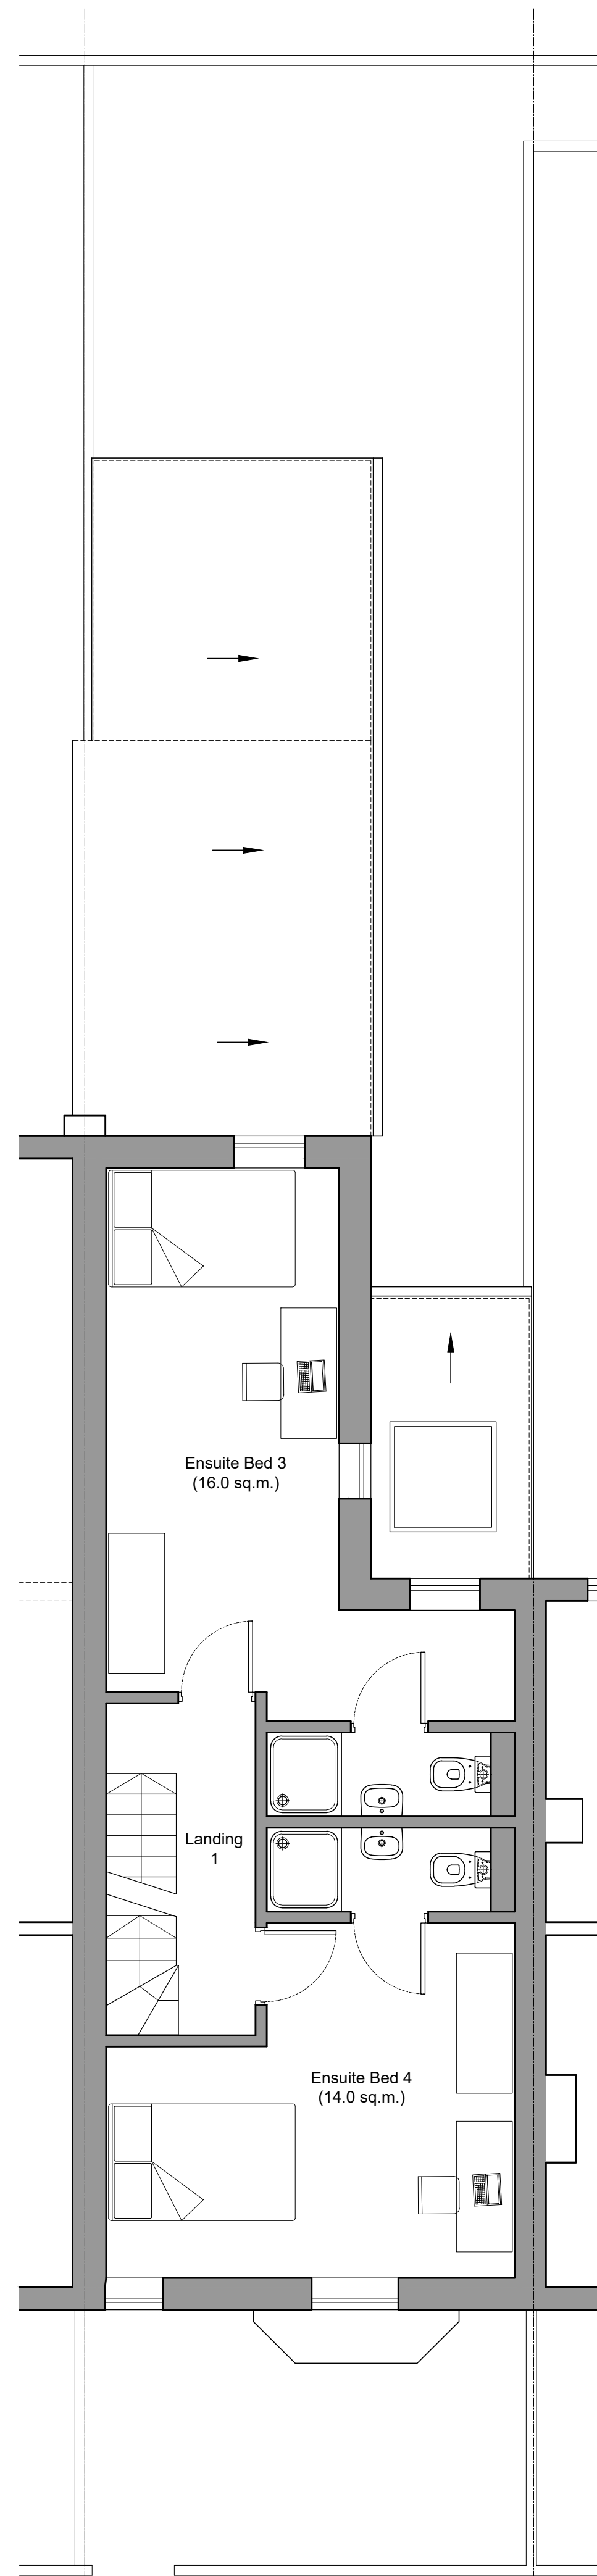

2

PLAN - FIRST FLOOR
SCALE 1:50 @ A1

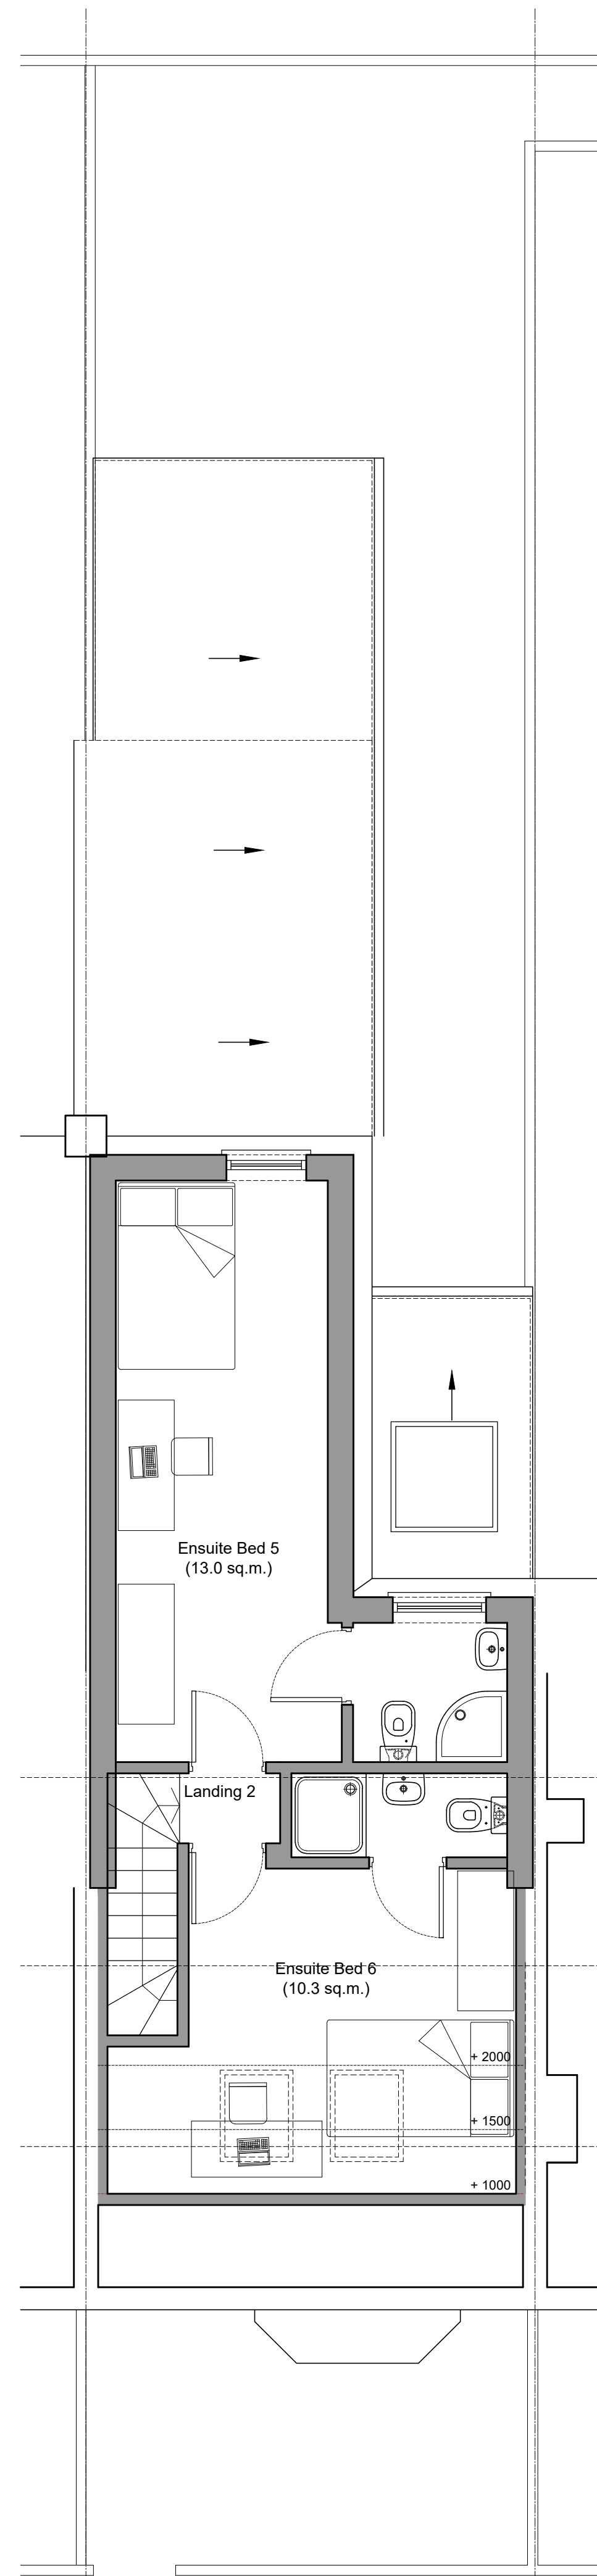

3

PLAN - SECOND FLOOR
SCALE 1:50 @ A1

0 1 2M

28 Moor St, Lincoln, LN1 1PR