



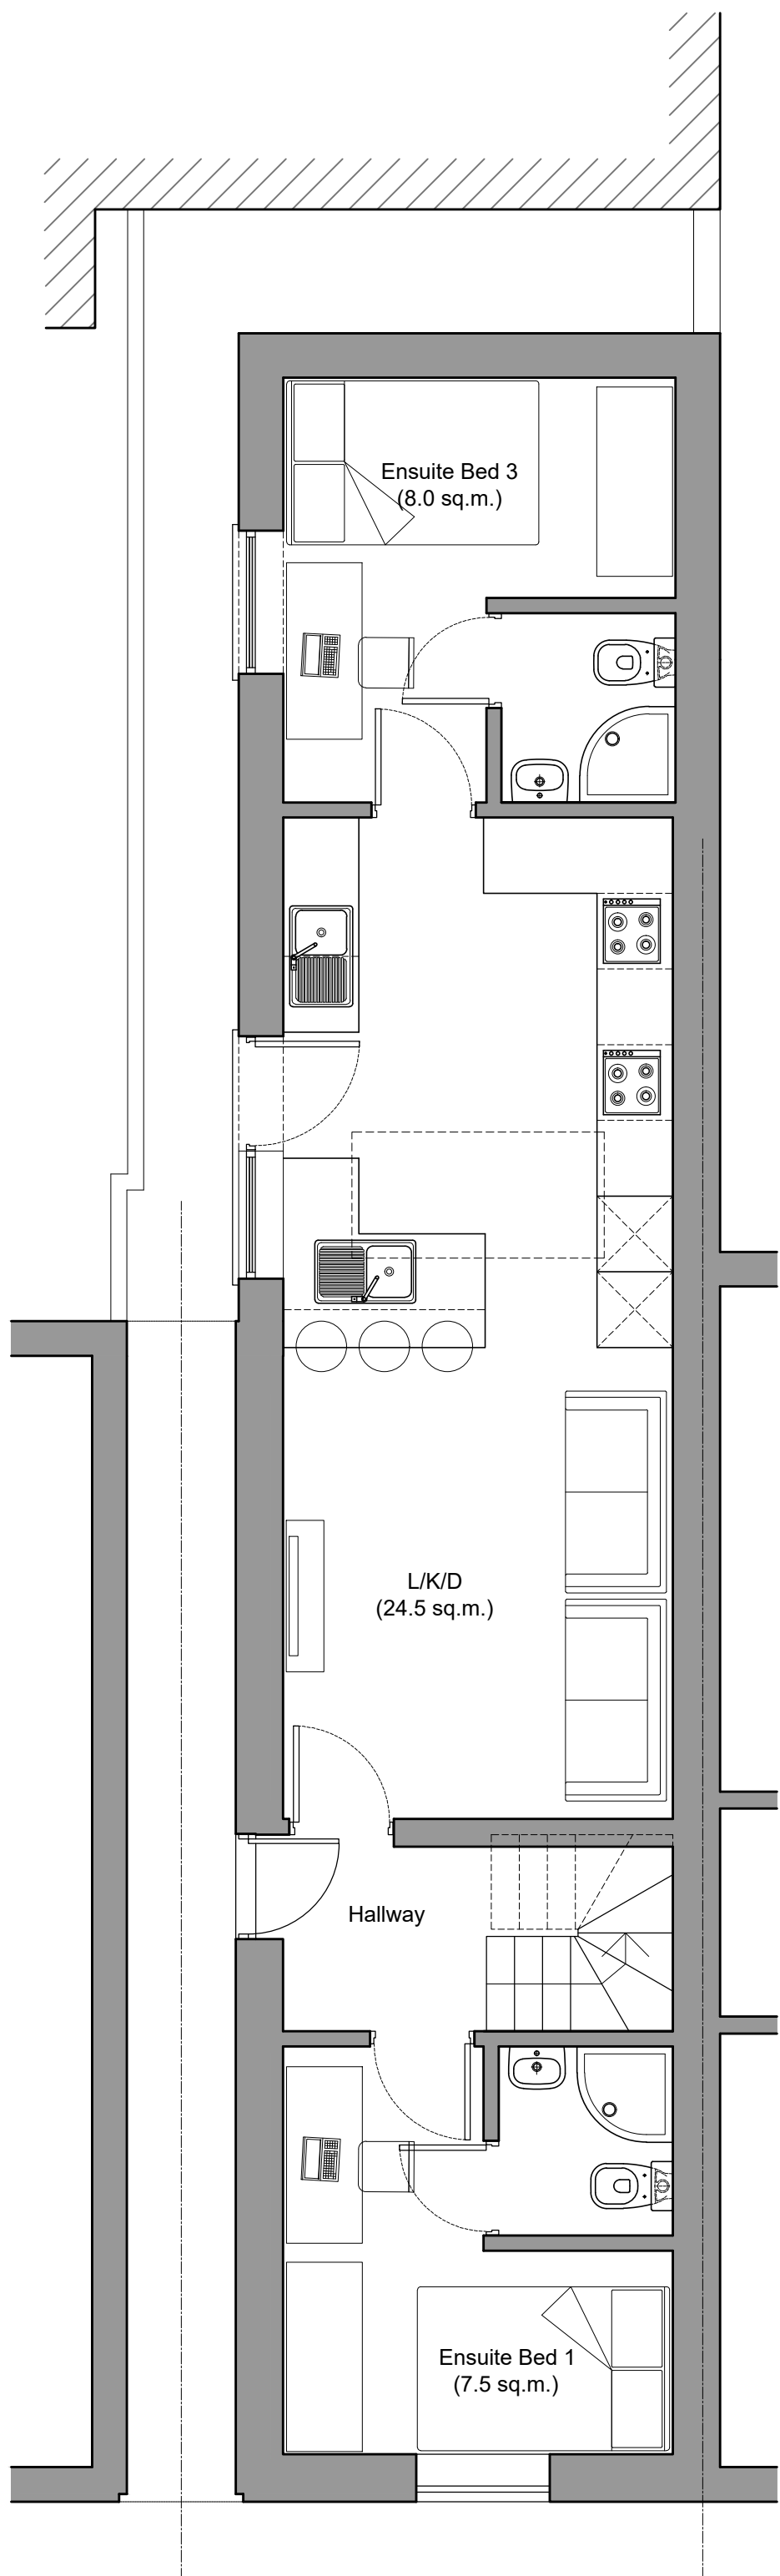


1

PLAN - GROUND FLOOR
SCALE 1:50 @ A1

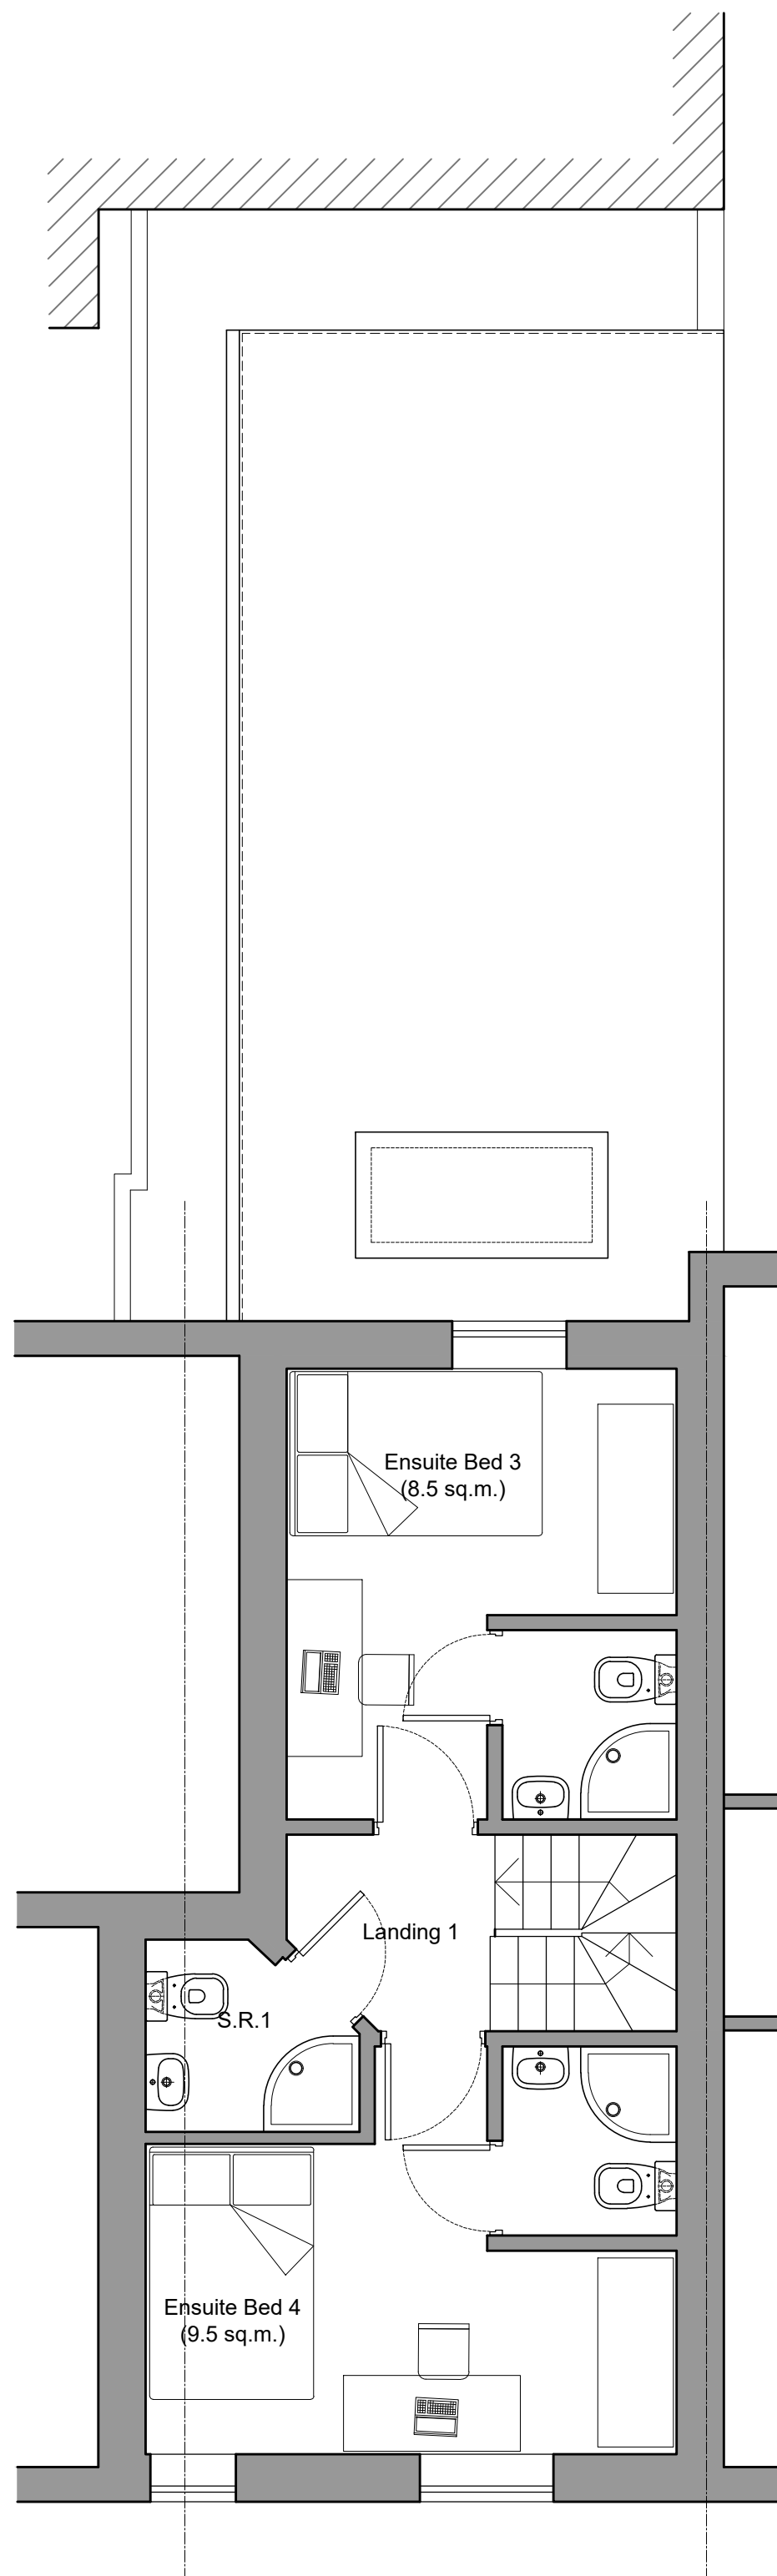


2

PLAN - FIRST FLOOR
SCALE 1:50 @ A1

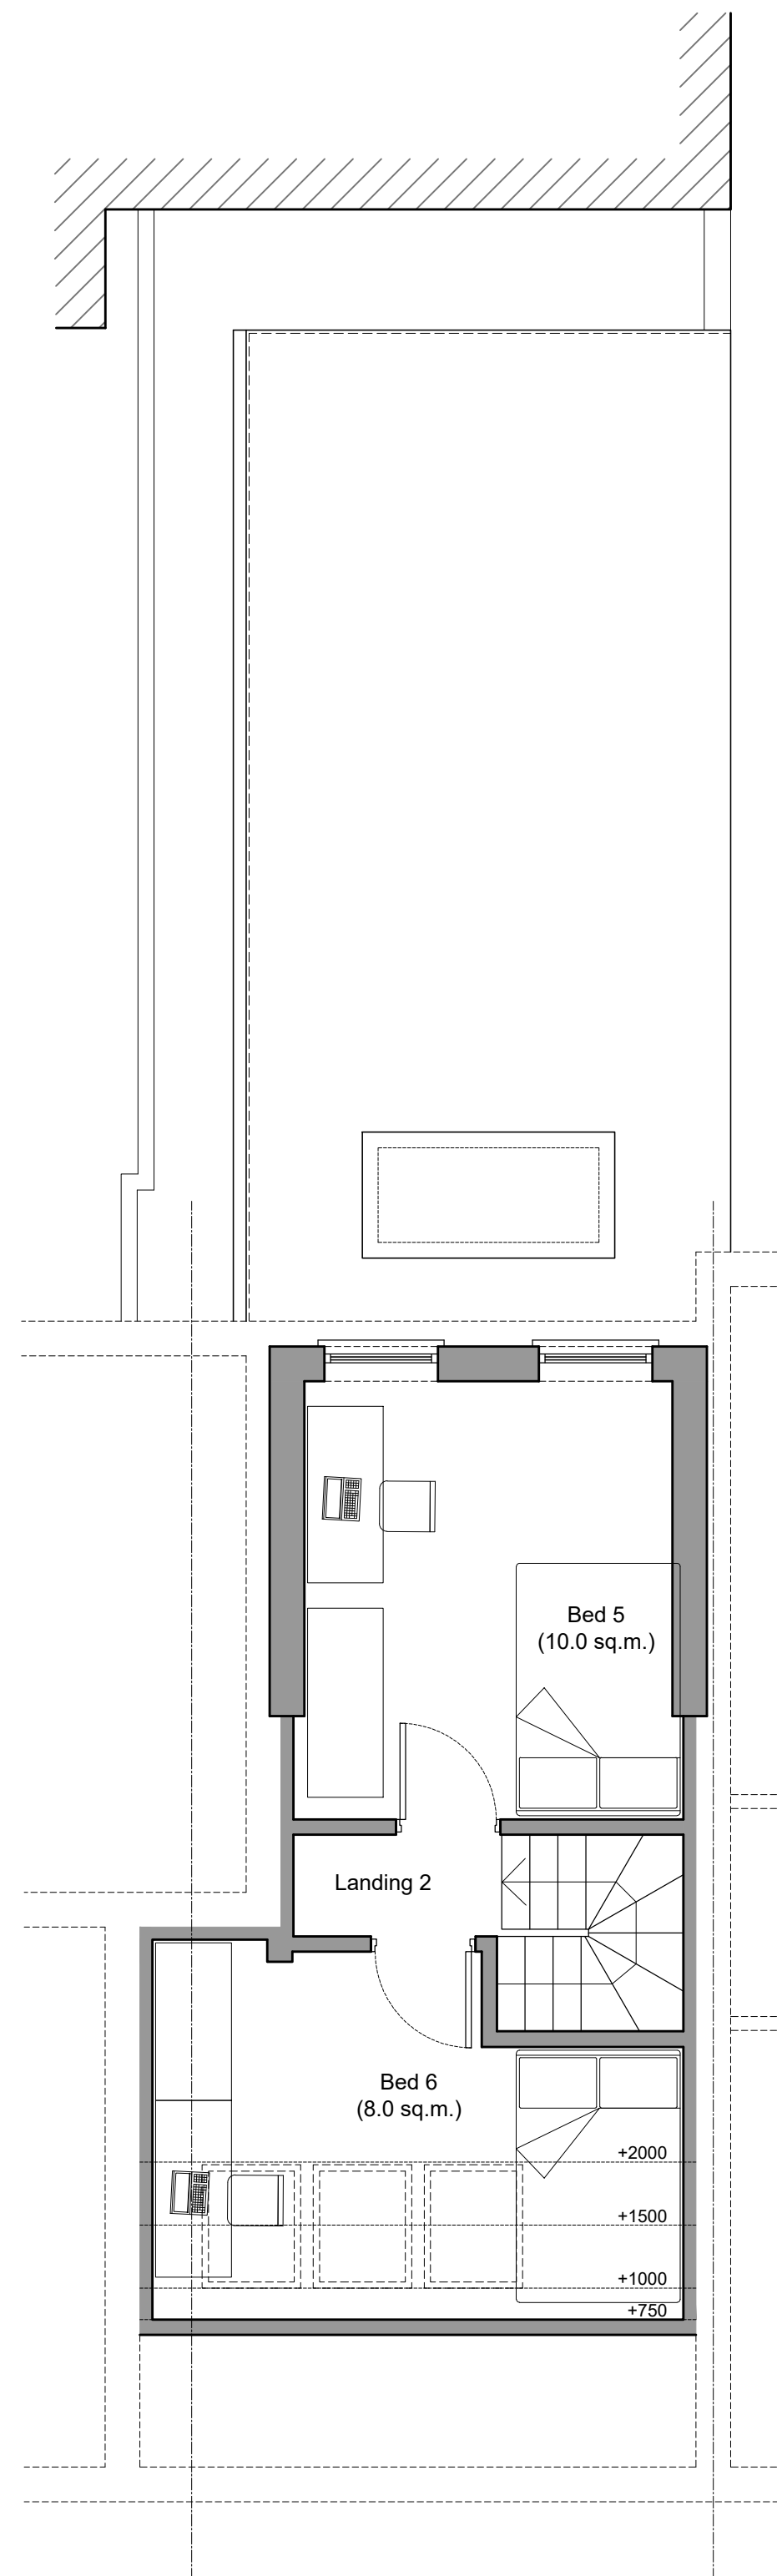

3

PLAN - SECOND FLOOR
SCALE 1:50 @ A1

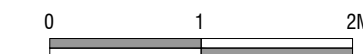

125 Portland St, Lincoln, LN5 7LG