
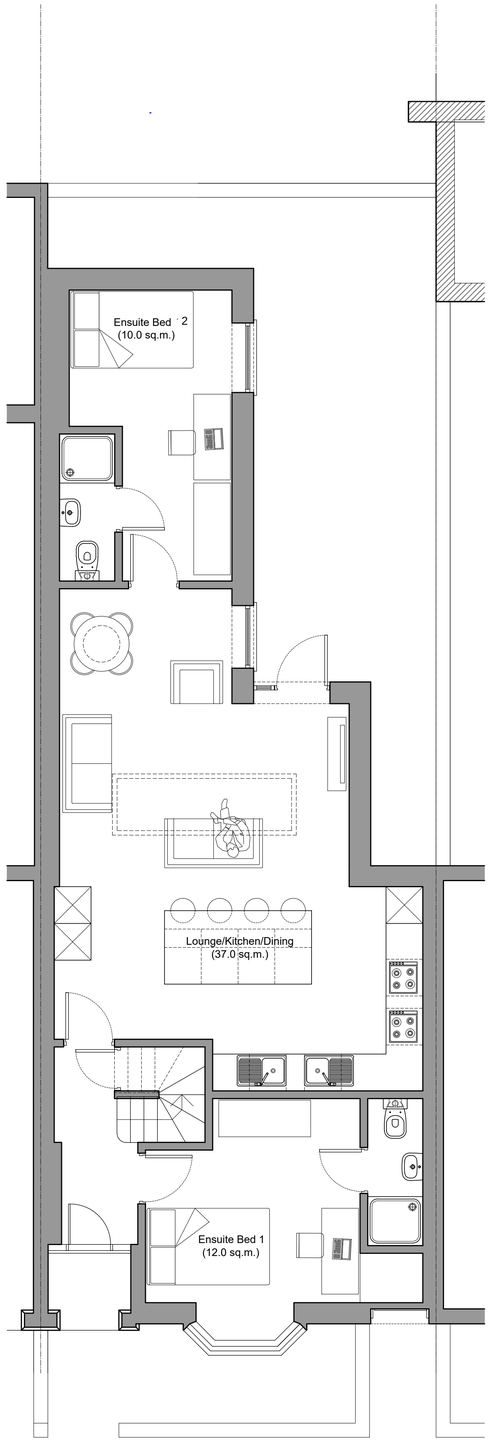



1 PLAN - GROUND FLOOR

SCALE 1:50 @ A1

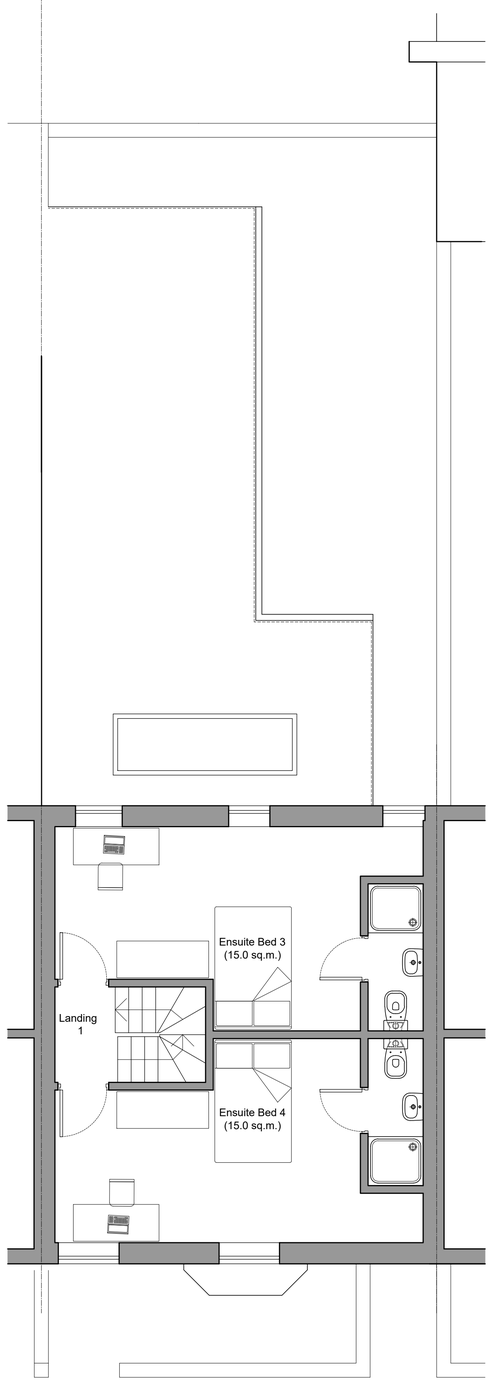

2 PLAN - FIRST FLOOR

SCALE 1:50 @ A1

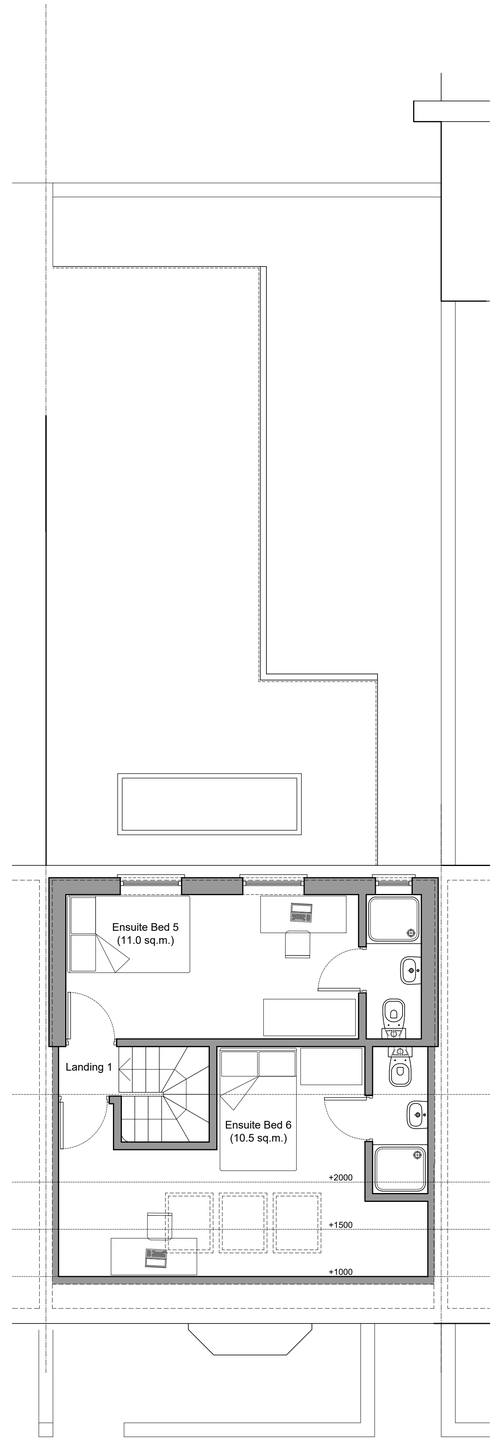

3 PLAN - SECOND FLOOR

SCALE 1:50 @ A1

0 1 2M

13 Cranwell St, Lincoln, LN5 8BH